



FRONT (WEST) ELEVATION

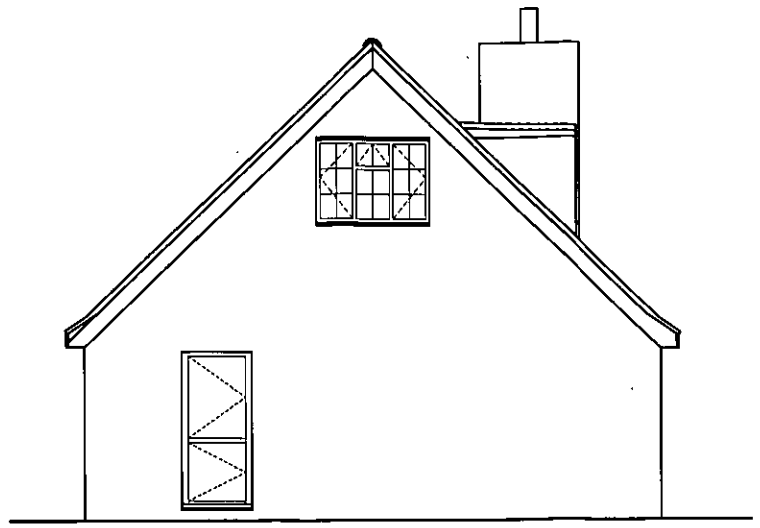


SIDE (NORTH) ELEVATION

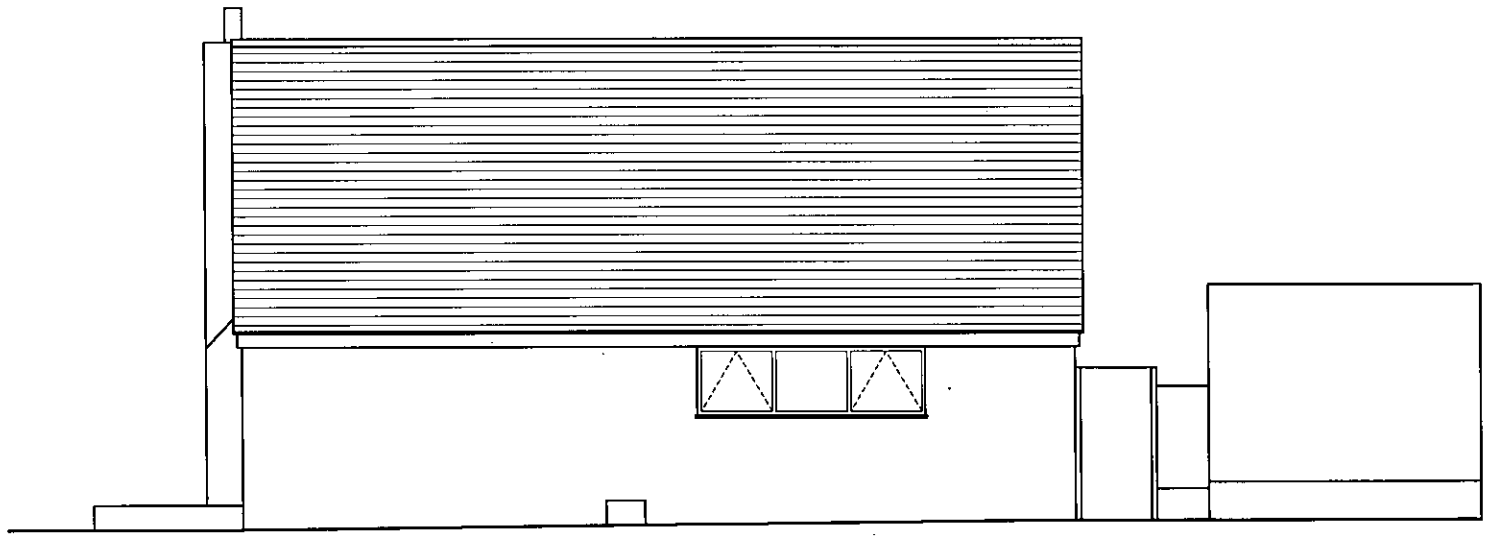


REAR (EAST) ELEVATION

10 metres @ 1:100 on A3

1 metre @ 1:100 on A3

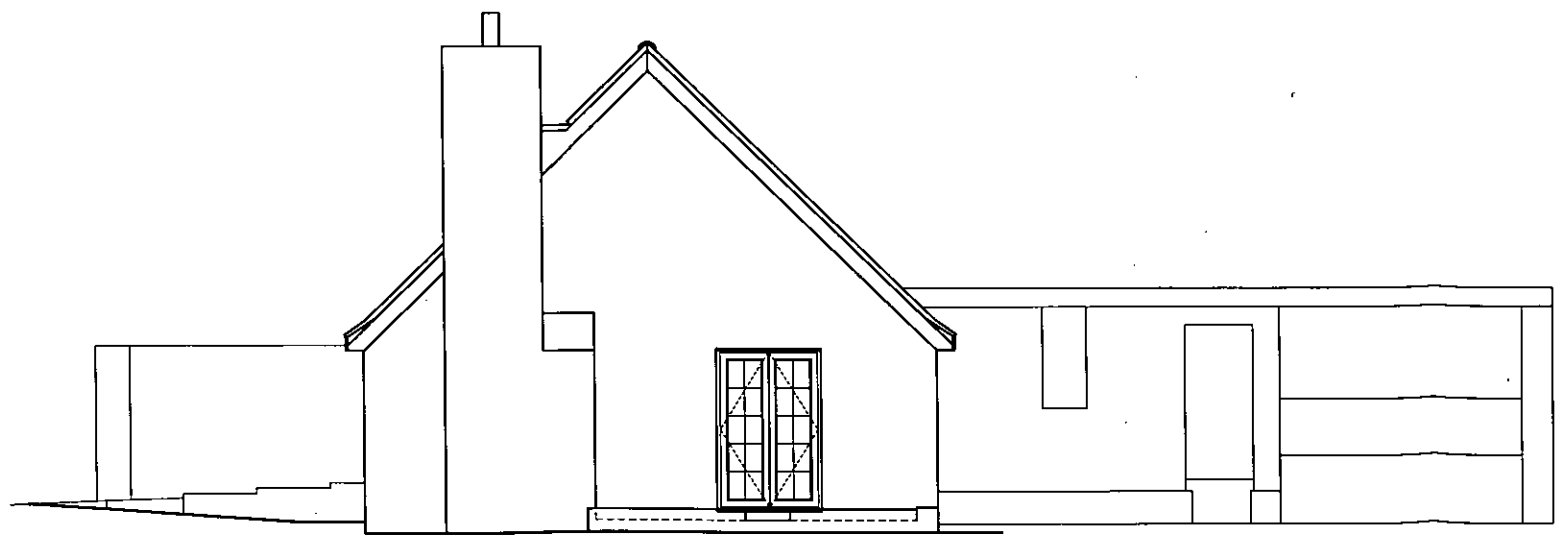

SIDE (SOUTH) ELEVATION

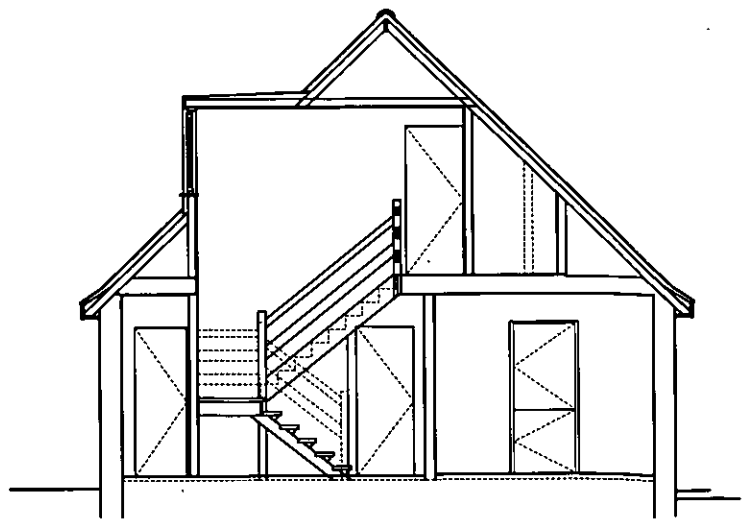

SECTION A : A

ADUR DISTRICT COUNCIL
PLANNING DIVISION
PLAN No. AWDM/0053/12
DATE 19 JAN 2012

A Jan 2012 updates

rev. date

These drawings should be approved by Local Authority Building Control or other appropriate checking Authority prior to commencement of the work.

No dimensions to be scaled from this drawing.
All dimensions to be checked on site.
This drawing is copyright.

client
Wayne Sadler

project
Che Bar - 6 Adur Raod
Shoreham by Sea

drawing
Existing Elevations & Section

scale 1:100@A3 date 25.10.11

drawn BBB

9 Kenton Road
Hove, East Sussex
BN3 4PG
tel: 01273 298217
fax: 01273 298217
e-mail: info@clairehaigharchitects.co.uk

Claire Haigh
Associates Ltd

CH 452 /003 rev. A