

ADUR DISTRICT COUNCIL
PLANNING DIVISION
PLAN No. A/WDM/0053/12
DATE 19 JAN 2012

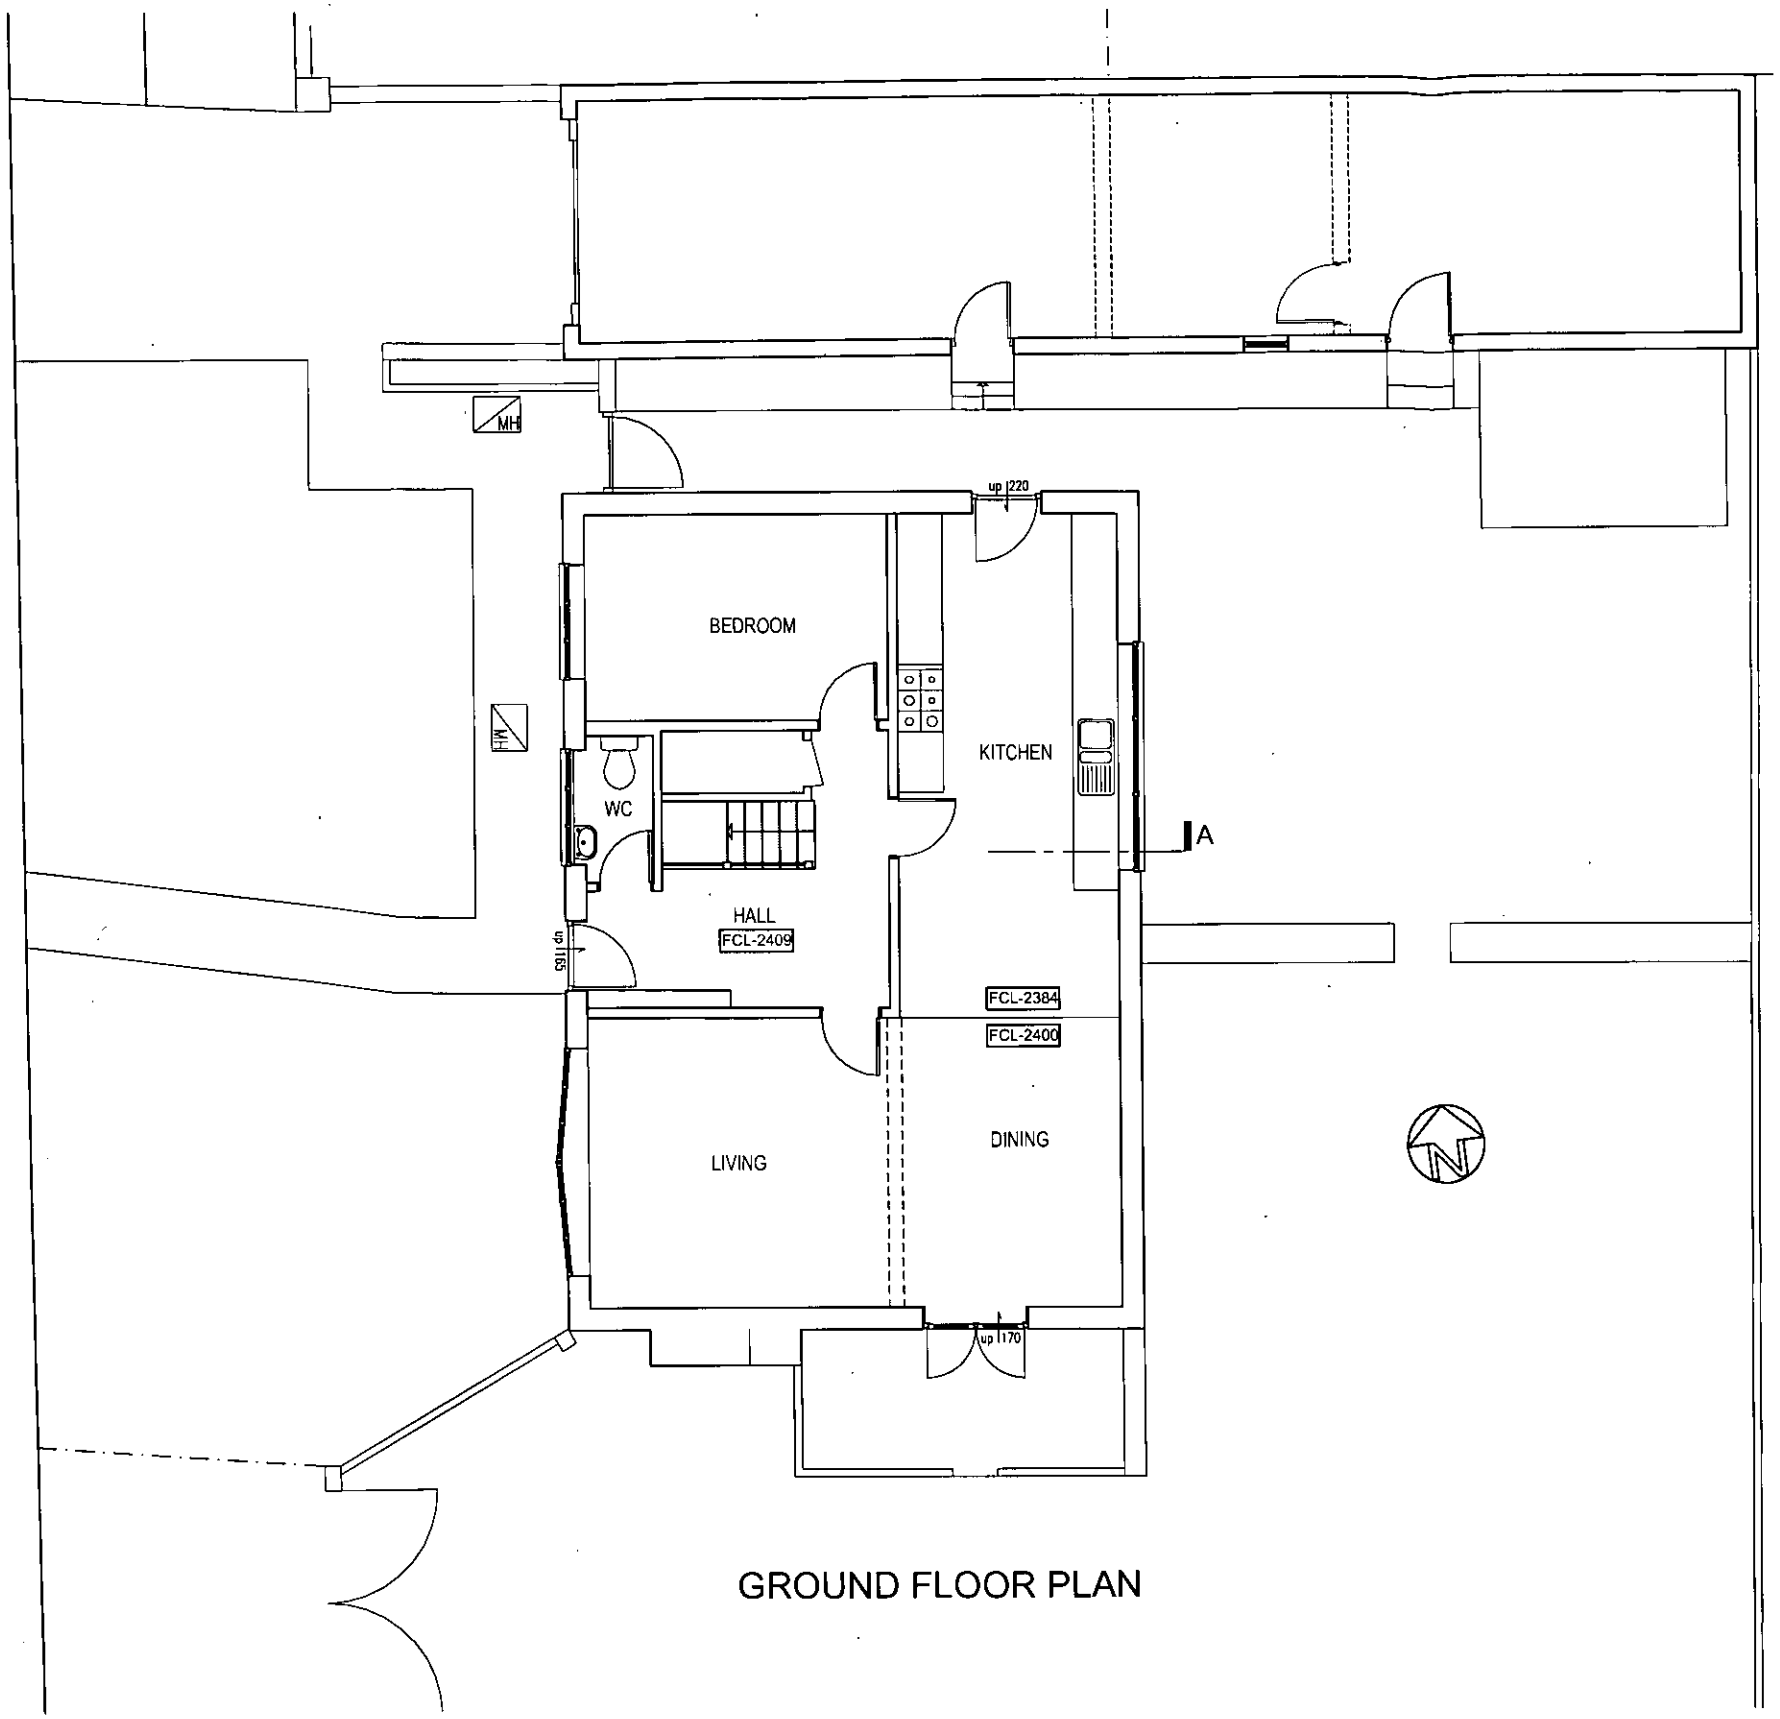

GROUND FLOOR PLAN

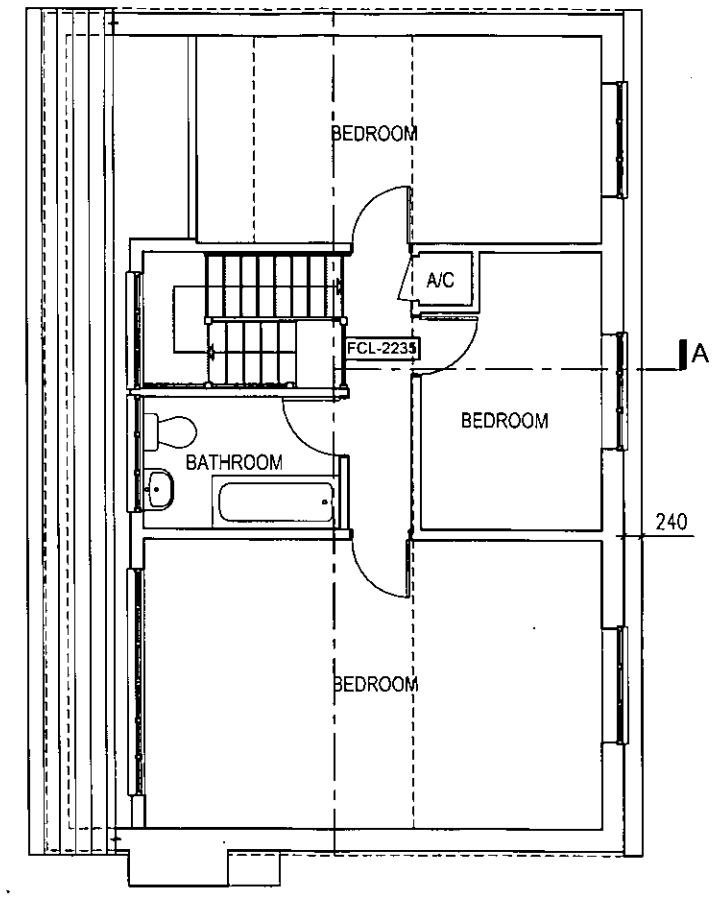

FIRST FLOOR PLAN

10 metres @ 1:100 on A3

1 metre @ 1:100 on A3

A Jan 2012 updates

rev. date

These drawings should be approved by Local Authority Building Control or other appropriate checking Authority prior to commencement of the work.

No dimensions to be scaled from this drawing. All dimensions to be checked on site. This drawing is copyright.

client
Wayne Sadler

project
Che Bar - 6 Adur Raod
Shoreham by Sea

drawing
Lawful Development Certificate
Proposed Plans

scale 1:100@A3 date 05.01.12

drawn CH

9 Kenton Road
Hove, East Sussex
BN3 4PG
tel: 01273 298217
fax: 01273 298217
e-mail: info@clairehaigharchitects.co.uk

Claire Haigh
Associates Ltd

CH 452 /004 rev. A