
13 Mill Hill Gardens

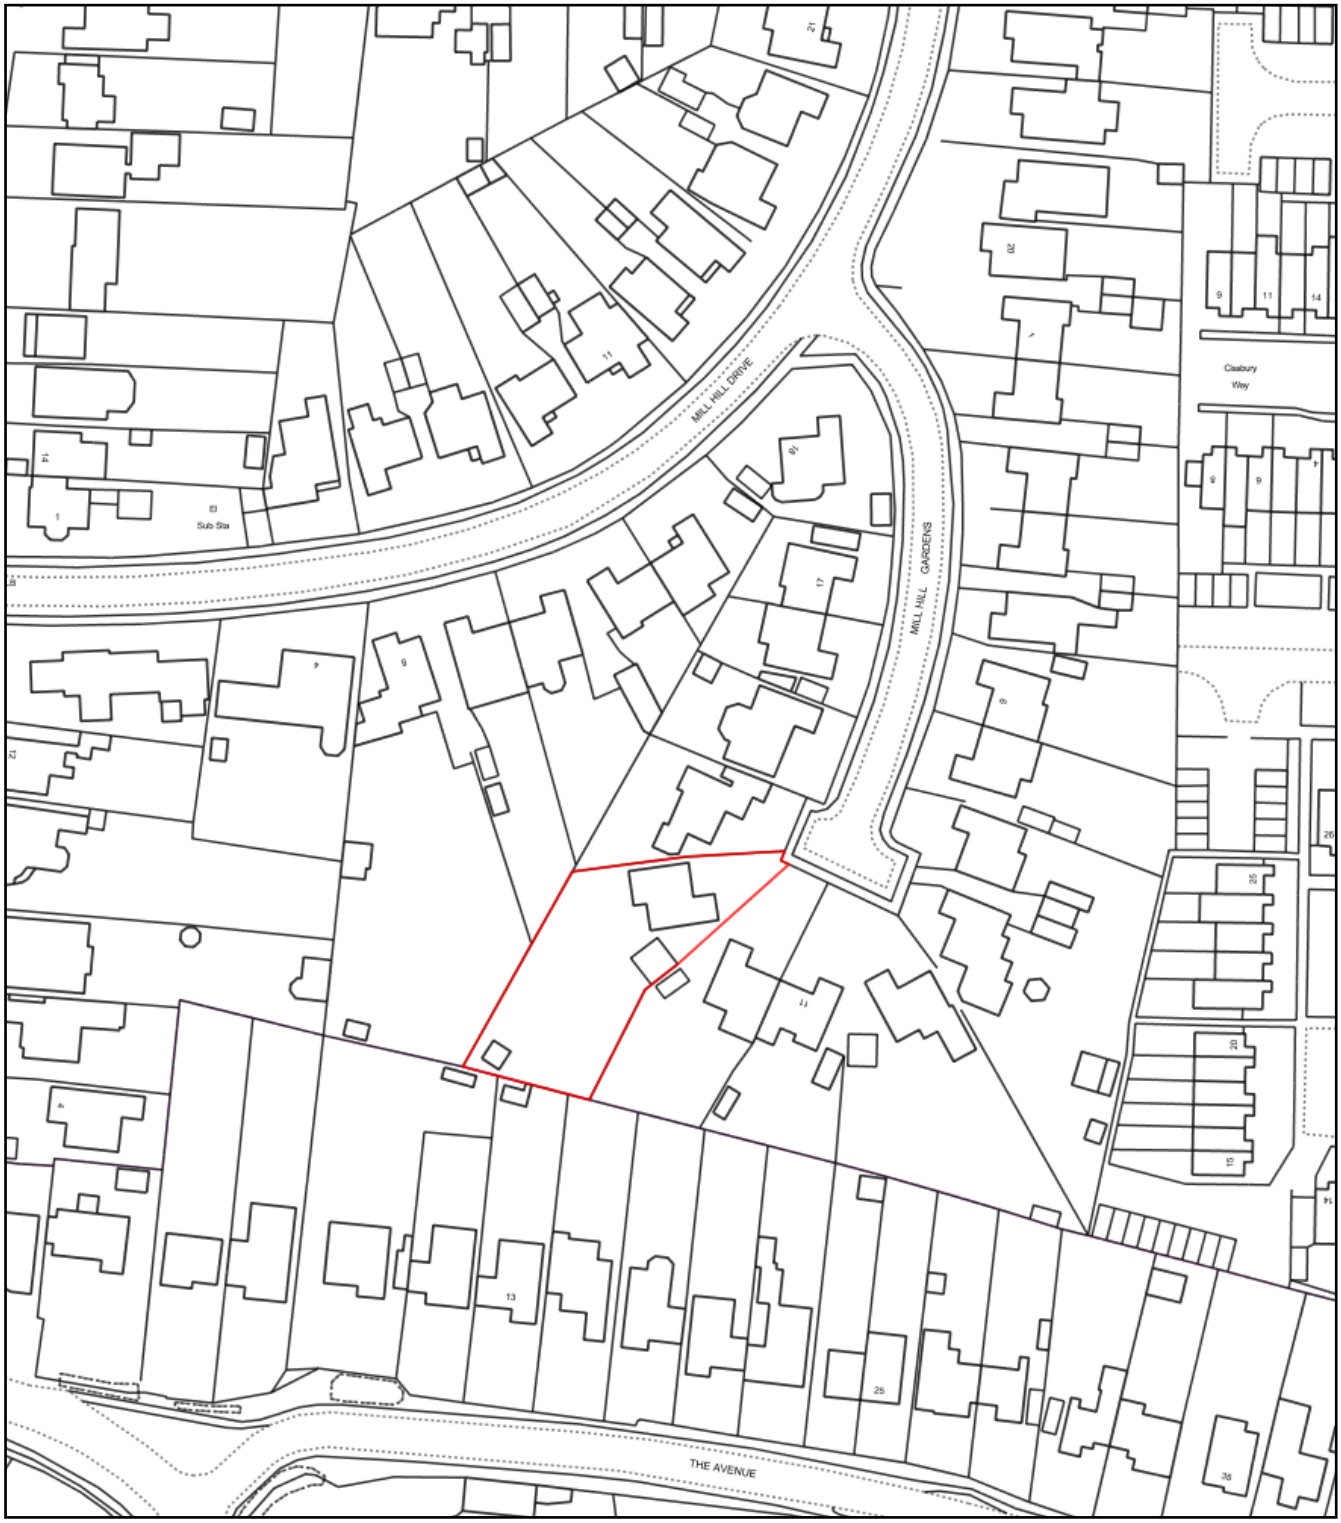

0 50
Metres

N

ReQuestaPlan

Plan Produced for: AP architectural

Date Produced: 09 Oct 2017

Plan Reference Number: TQRQM17282143648928

Scale: 1:1250 @ A4

© Crown copyright, All rights reserved. 2017 Licence number 0100042766