
0 1m 2m

Scale Bar 1:20

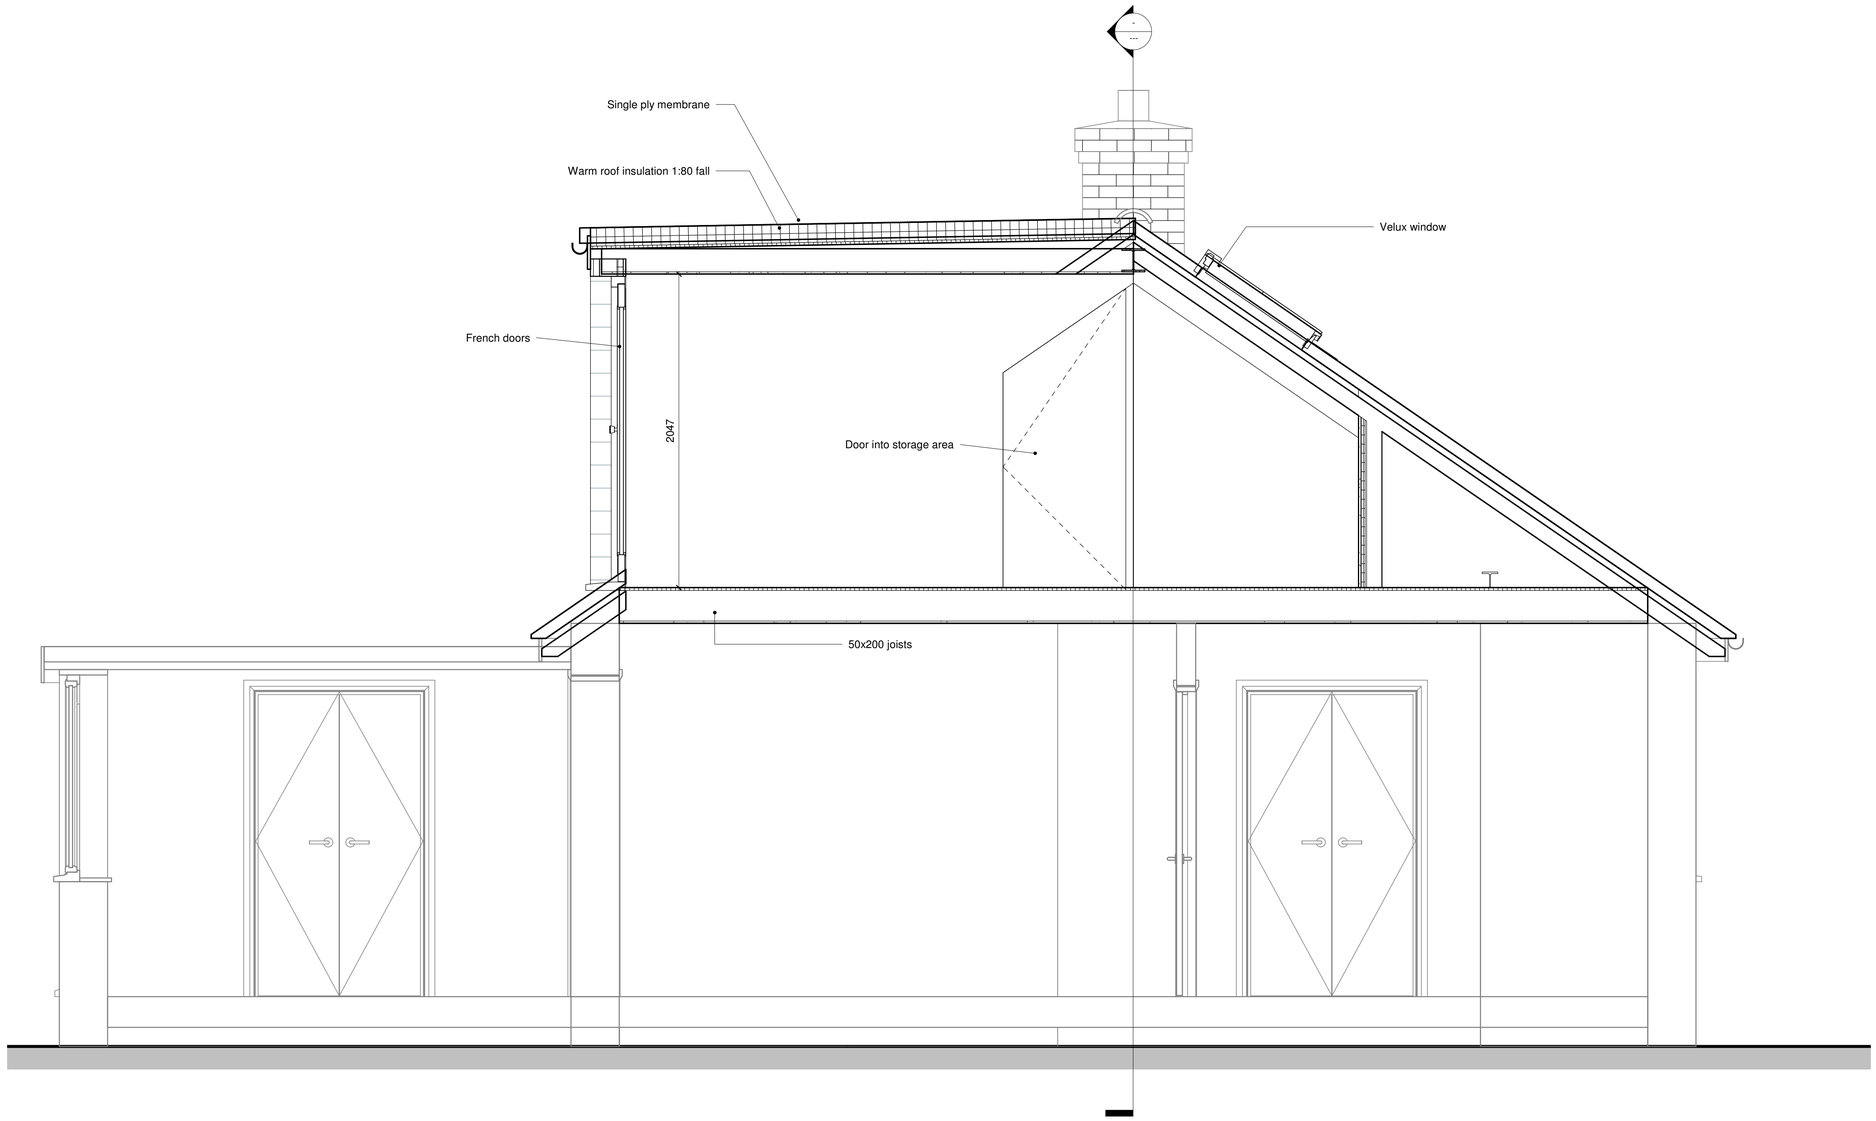

1 Section BB Proposed
1 : 20

Do not scale, except for Planning purposes. Use figured dimensions only.
This drawing is subject to copyright and must not be reproduced without the consent of A. Prior of AP architectural.

Revisions:

REV A First fl window retained	11/10/2017
REV B Dormer elvations to have similar materials to extg roof.	12/10/2017

AP architectural
Design & Management

Alan Prior MCIAT
Southmead
West Bracklesham Drive
Bracklesham Bay
Chichester
West Sussex
PO20 8PH
01243 672589
www.aparchitectural.co.uk

Chartered Institute of Architectural Technologists
Registered Practice

PROJECT

Proposed Loft Alteration

TITLE

Section BB

CLIENT

Mr & Mrs Kent, 13 Mill Hill Gardens

DRAWN BY	CHECKED BY	DATE
AP	AP	Oct 2017

SCALE (@ A1)	PROJECT NUMBER
1 : 20	APA/066/Kent

DRAWING NUMBER
066/03 REV B

10/12/2017 4:16:36 PM