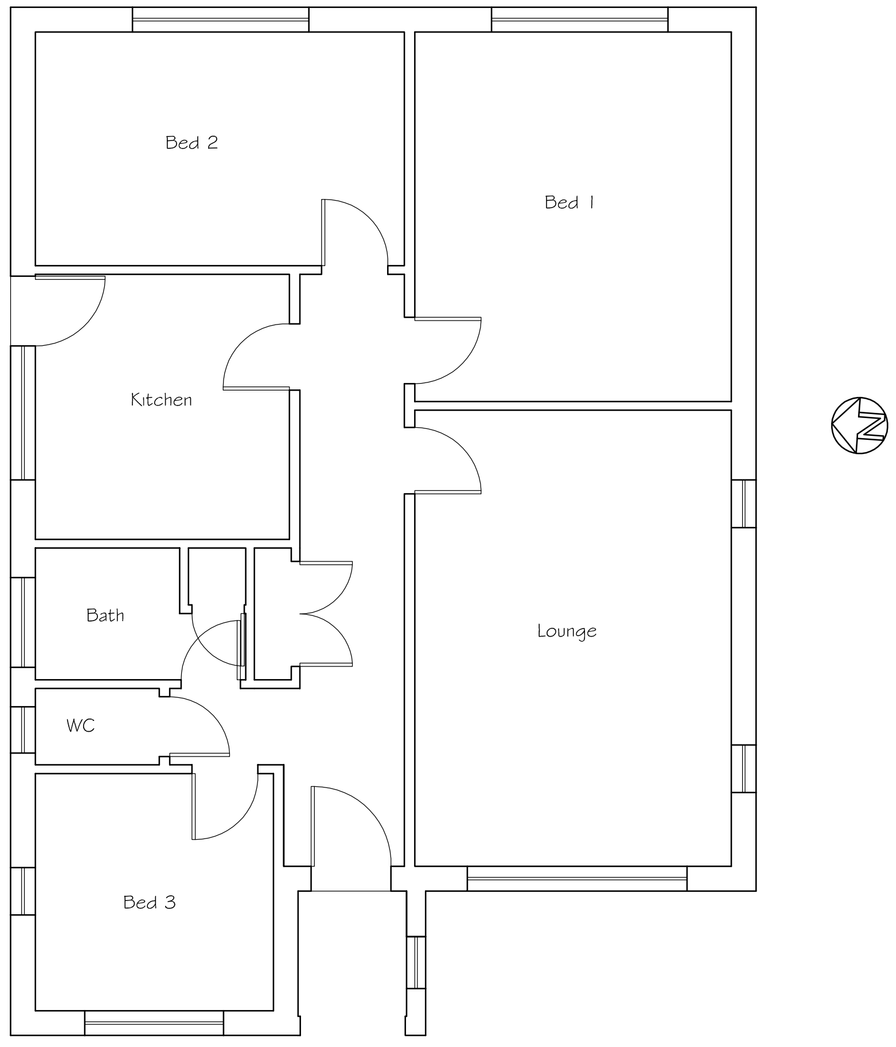

Existing Floor Plan

SCALE 1:50

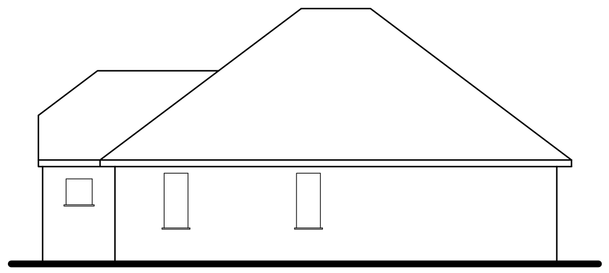

Existing Side (South) Elevation

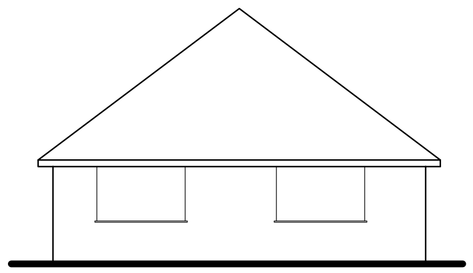

Existing Rear (East) Elevation

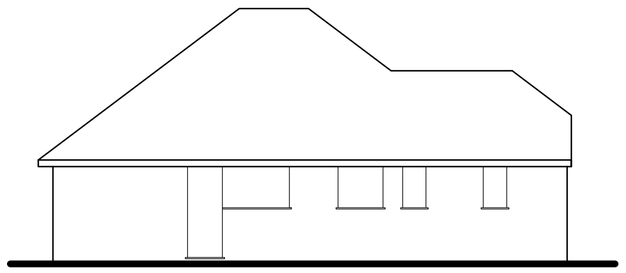

Existing Side (North) Elevation

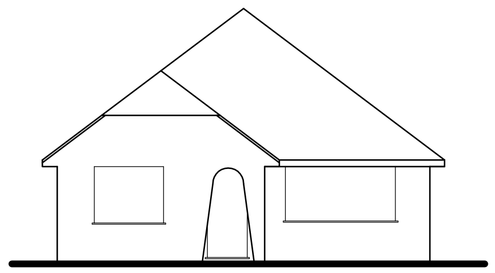

Existing Front (West) Elevation



SCALE 1:100

Tony Rogers
Building Consultants
Address: 40 Dawn Crescent, Upper Beeding
West Sussex, BN44 3WH
Telephone: 01903 815225 Fax: 01903 815225

Rev.	Date:	Revision Description:

Client: Mr & Mrs P Martin

Address: 7 Rectory Close
Shoreham
West Sussex
BN43 6EG

Project: Proposed rear extension and detached garage

Scale: 1:50 1:100
Paper Size A1

Date: August 2017

Drawing No: 17/1254/01

Drawn By: AWR

Revision: