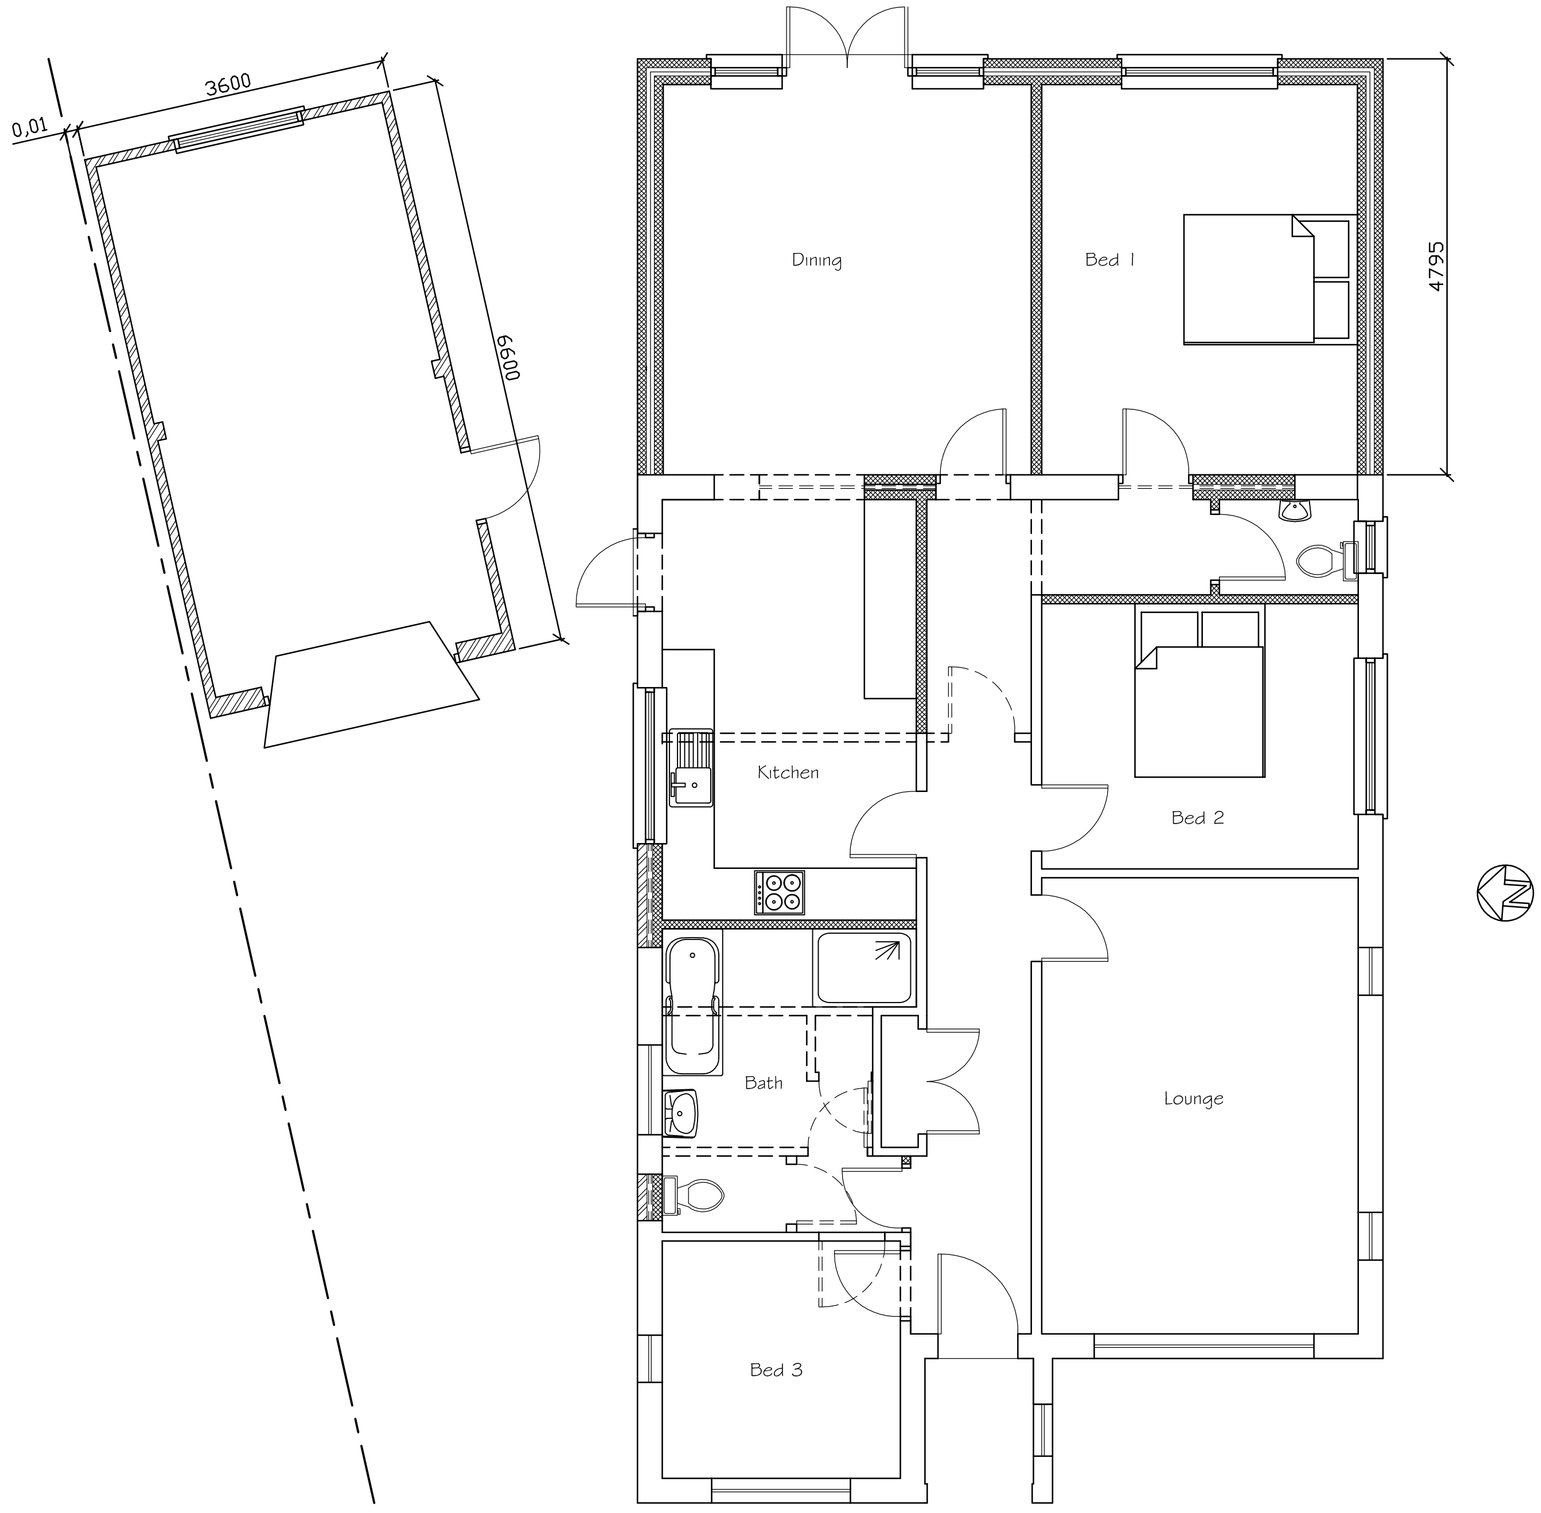

Proposed Floor Plan

0 0.5 1 2 3 4 5 6 7 8 9 10

SCALE 1:50

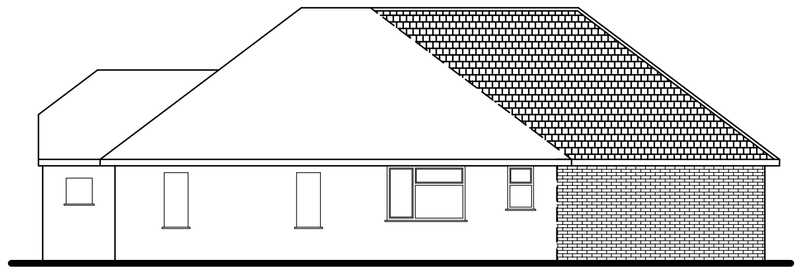

Proposed Side (South) Elevation

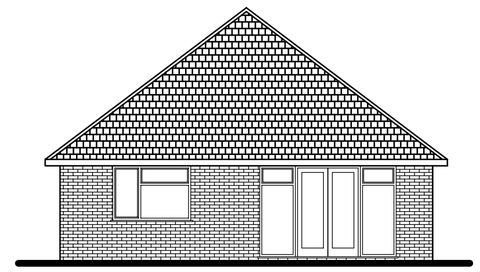

Proposed Rear (East) Elevation

0 0.5 1 2 3 4 5 6 7 8 9 10

SCALE 1:100

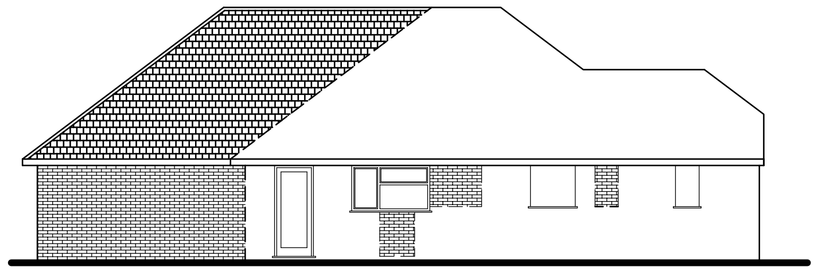

Proposed Side (North) Elevation

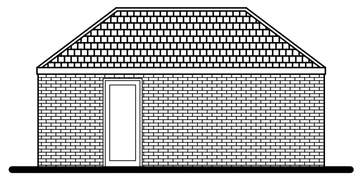

Proposed Side (South) Elevation



Proposed Front (West) Elevation

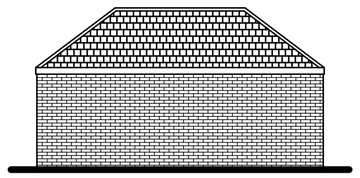

Proposed Side (North) Elevation

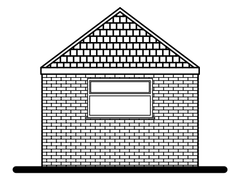

Proposed Rear (East) Elevation

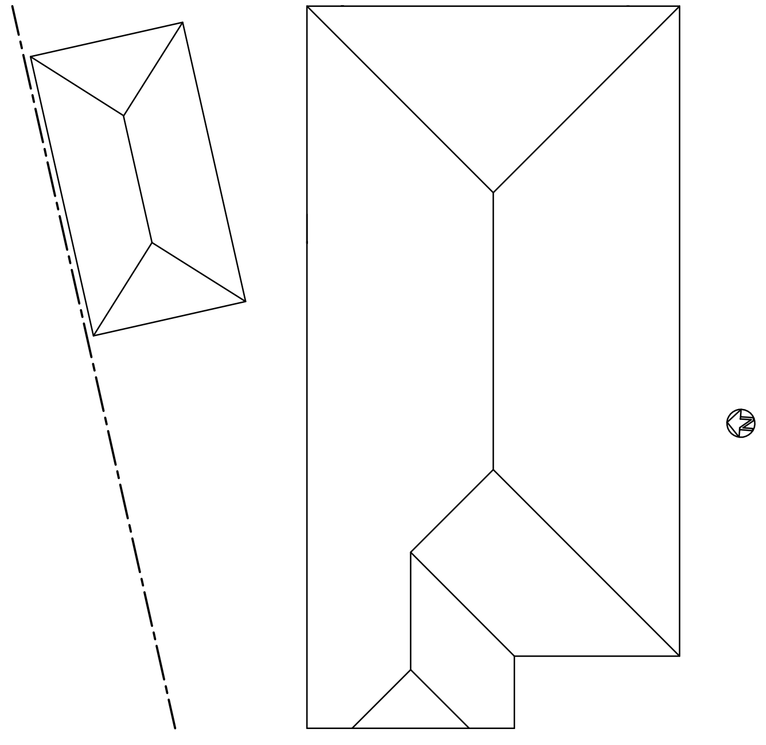

Proposed Roof Plan

0 0.5 1 2 3 4 5 6 7 8 9 10

SCALE 1:100

Tony Rogers
Building Consultants
Address: 40 Dawn Crescent, Upper Beeding
West Sussex, BN44 3WH
Telephone: 01903 815225 Fax: 01903 815225

Rev.	Date:	Revision Description:

Client: Mr & Mrs P Martin

Address: 7 Rectory Close
Shoreham
West Sussex
BN43 6EG

Project: Proposed rear extension and detached garage

Scale: 1:50 1:100
Paper Size A1

Date: August 2017

Drawing No: 17/1254/02

Drawn By: AWR

Revision: