


Section A-A

1 : 50

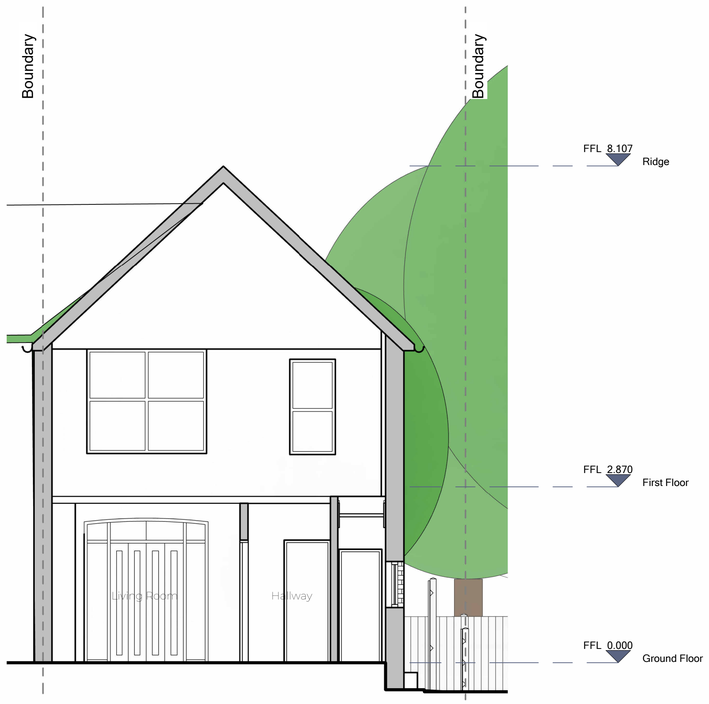

Section B-B


1 : 50

Notes:

1. THE COPYRIGHT OF THIS DRAWING IS VESTED IN ARCHEVOLVE AND IT MAY NOT BE REPRODUCED IN WHOLE OR PART OR USED FOR THE MANUFACTURE OF ANY ARTICLE WITHOUT THE EXPRESS PERMISSION OF THE COPYRIGHT HOLDERS.

2. WORK TO FIGURED DIMENSIONS ONLY.

3. THIS DRAWING IS TO BE READ IN CONJUNCTION WITH ALL RELEVANT ARCHITECT'S, SERVICE ENGINEER'S AND ARCHEVOLVE AND SPECIFICATIONS.

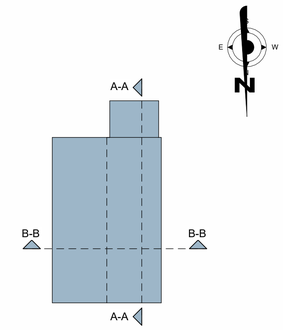

Revision Number	Revision Description	Issued by	Revision Date

DATE: 07/10/26

STATUS: PLANNING ISSUE

SHEET SIZE: A1

SCALE: 1 : 50

DRAWN: AP

CHECKED:

CLIENT:

Laura Peazold

SITE ADDRESS:

19B Bridge Road,
Worthing,
BN14 7BU

0m 1m 2m 3m 4m 5m

VISUAL SCALE 1:50 @ A1

REVISION:

DRAWING NO: ARC/000/26/03

PROJECT NO: .....

DRAWING: Single Storey Rear Extension

TITLE: Sections

ARCHEVOLVE
// design @archevolve.co.uk
// www. archevolve.co.uk
// 01798 879894
CIAT CHARTERED PRACTICE