
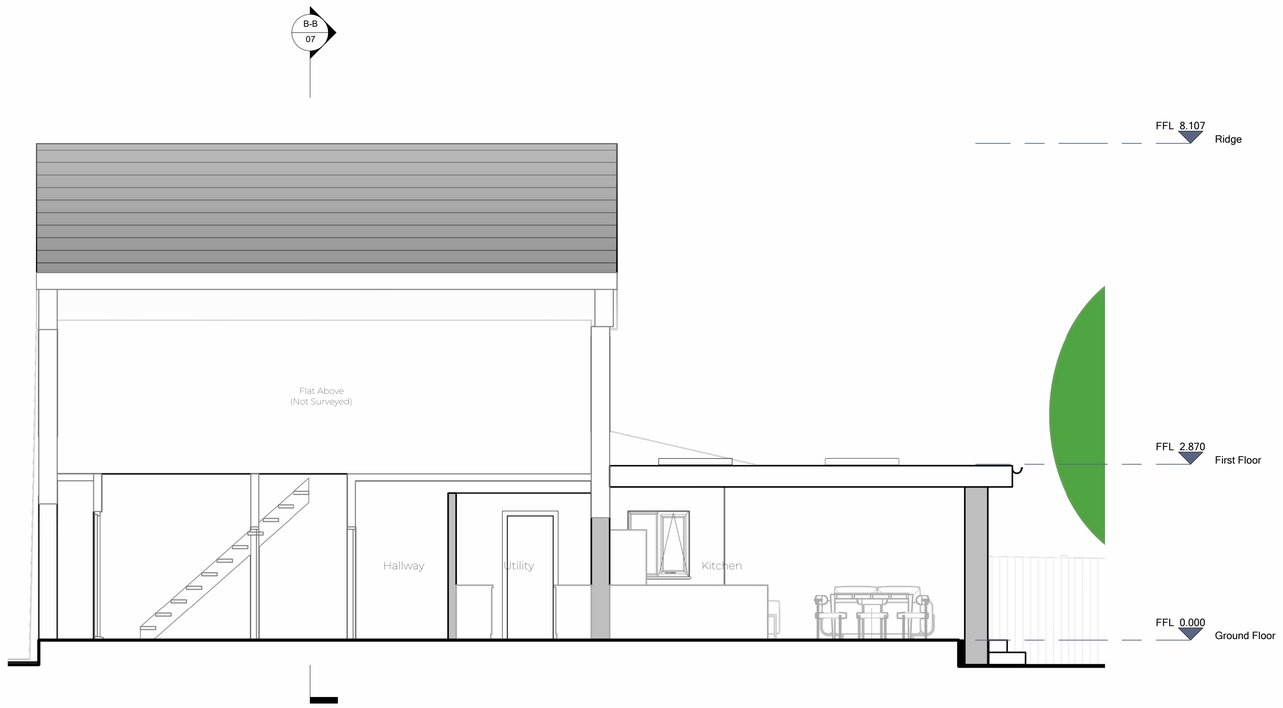


Proposed Section A-A

1 : 50

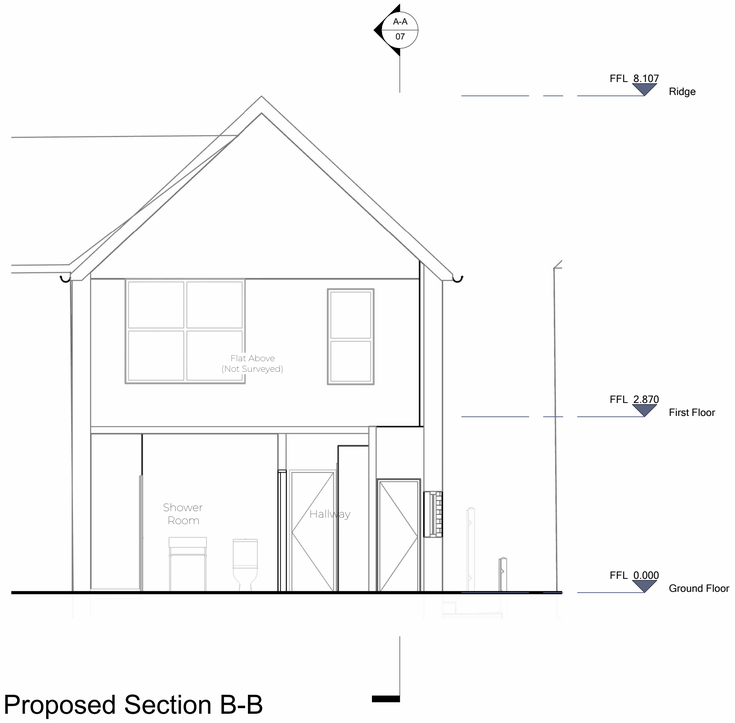

Proposed Section B-B

1 : 50

0m 1m 2m 3m 4m 5m


VISUAL SCALE 1:50 @ A1

Notes:

1. THE COPYRIGHT OF THIS DRAWING IS VESTED IN ARCHEVOLVE AND IT MAY NOT BE REPRODUCED IN WHOLE OR PART OR USED FOR THE MANUFACTURE OF ANY ARTICLE WITHOUT THE EXPRESS PERMISSION OF THE COPYRIGHT HOLDERS.

2. WORK TO FIGURED DIMENSIONS ONLY.

3. THIS DRAWING IS TO BE READ IN CONJUNCTION WITH ALL RELEVANT ARCHITECTS, SERVICE ENGINEER'S AND ARCHEVOLVE AND SPECIFICATIONS.

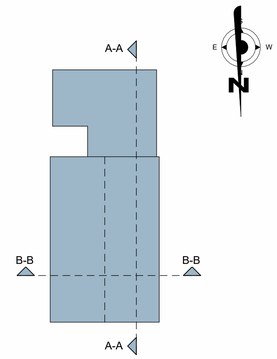

Revision Number	Revision Description	Issued by	Revision Date

DATE: 07/10/26

STATUS: PLANNING ISSUE

SHEET SIZE: A1

SCALE: 1 : 50

DRAWN: AP

CHECKED:

CLIENT:

Laura Peazold

19B Bridge Road,
Worthing,
BN14 7BU

SITE ADDRESS:

REVISION:

DRAWING NO: ARC/254/26/07

PROJECT NO: .....

DRAWING: Single Storey Rear Extension

TITLE: Proposed Sections

ARCHEVOLVE
// design @archevolve.co.uk
// www. archevolve.co.uk
// 01798 879894
CIAT CHARTERED PRACTICE