
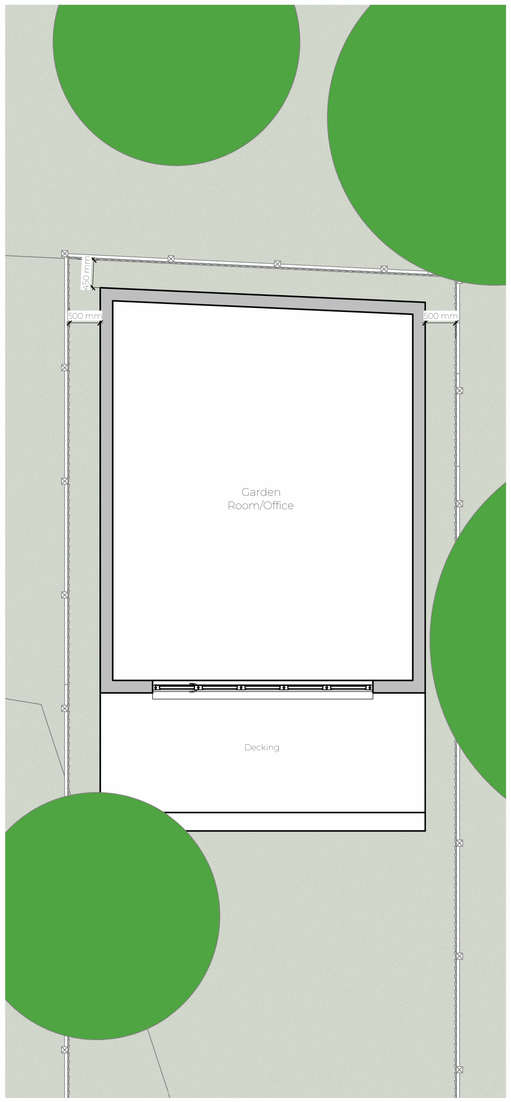


Proposed Ground Floor Plan

1 : 50

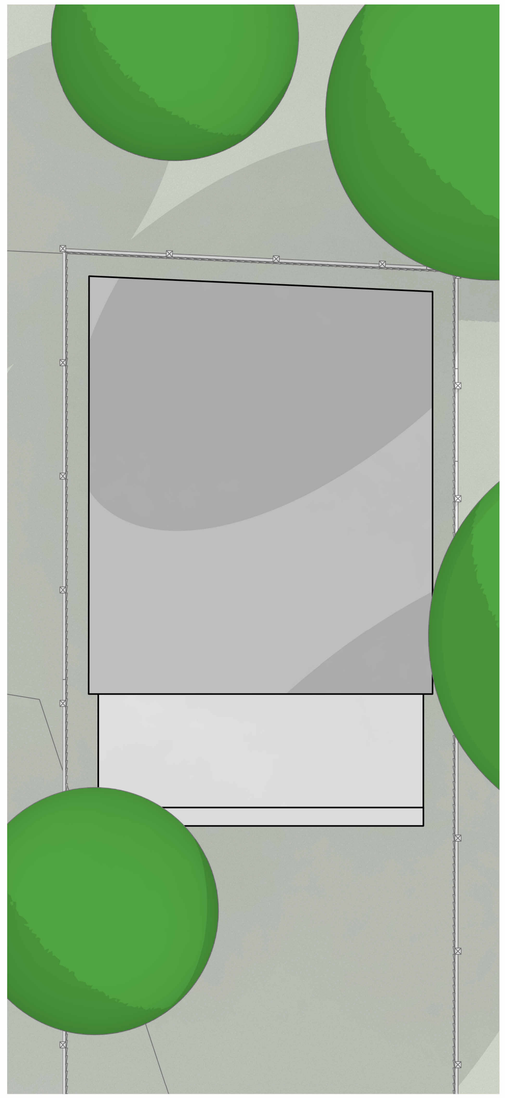


Proposed Roof Plan

1 : 50



Elevation 1 (South)

1 : 50

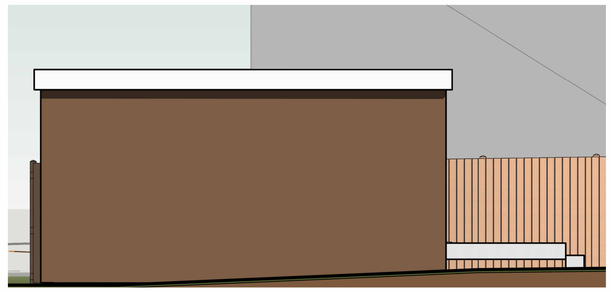


Elevation 2 (East)

1 : 50



Elevation 3 (West)

1 : 50

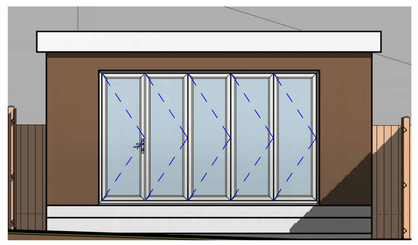

Elevation 4 (North)

1 : 50

0m 1m 2m 3m 4m 5m

VISUAL SCALE 1:50 @ A1

Notes:

1. THE COPYRIGHT OF THIS DRAWING IS VESTED IN ARCHEVOLVE AND IT MAY NOT BE REPRODUCED IN WHOLE OR PART OR USED FOR THE MANUFACTURE OF ANY ARTICLE WITHOUT THE EXPRESS PERMISSION OF THE COPYRIGHT HOLDERS.

2. WORK TO FIGURED DIMENSIONS ONLY.

3. THIS DRAWING IS TO BE READ IN CONJUNCTION WITH ALL RELEVANT ARCHITECT'S, SERVICE ENGINEER'S AND ARCHEVOLVE AND SPECIFICATIONS.

Rev_A	Updated Plans Inline with Validation Comments	AP	08/11/26

Revision Number	Revision Description	Issued by	Revision Date

DATE: 10/22/26

STATUS: PLANNING ISSUE

SHEET SIZE: A1

SCALE: 1 : 50

DRAWN: AP

CHECKED:

CLIENT:

Laura Peazold

SITE ADDRESS:

19B Bridge Road,
Worthing,
BN14 7BU

REVISION: Rev_A

DRAWING NO: ARC/254/26/08

DRAWING: Single Storey Rear Extension

TITLE: Proposed Garden Room

PROJECT NO: .....

ARCHEVOLVE

// design @archevolve.co.uk

// www. archevolve.co.uk

// 01798 879894

CIAT CHARTERED PRACTICE