
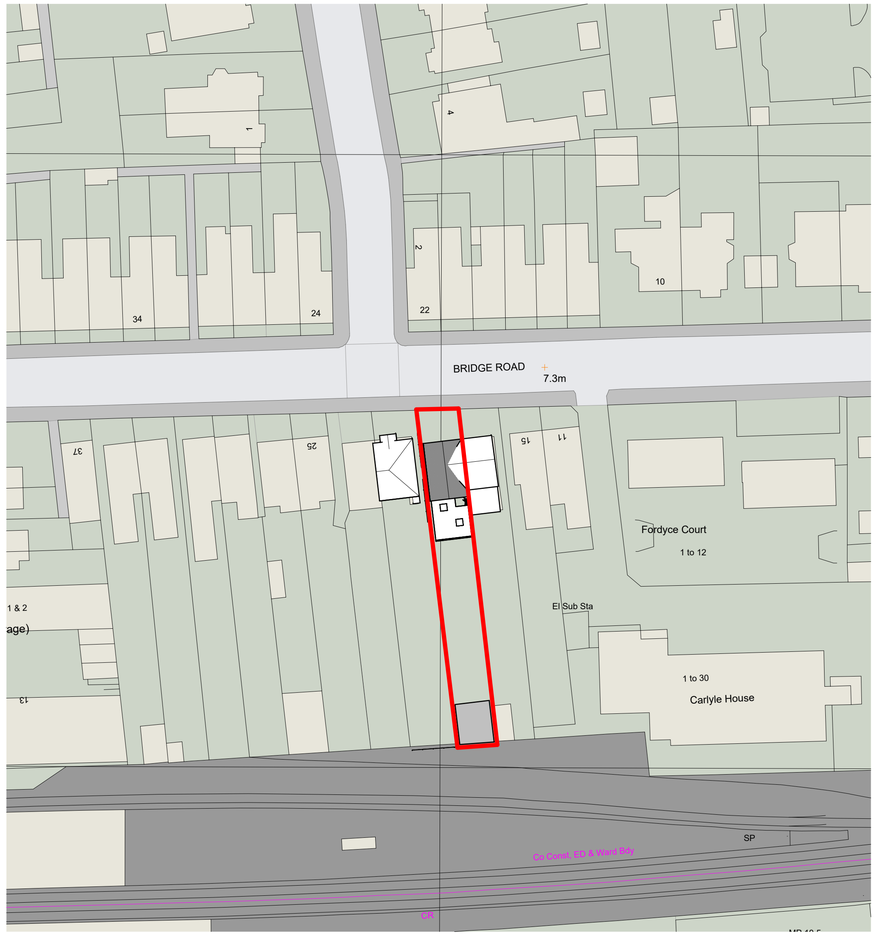


Proposed Site Plan

1 : 500

0m 10m 20m 30m 40m 50m

VISUAL SCALE 1:500 @ A1

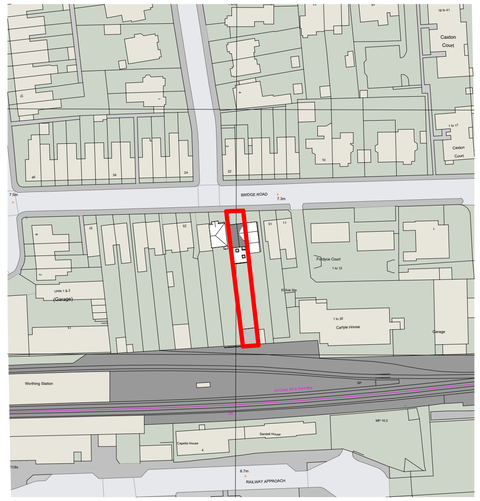

Proposed Location Plan

1 : 1250

0m 25m 50m 75m 100m 125m

VISUAL SCALE 1:1250 @ A1

Notes:

1. THE COPYRIGHT OF THIS DRAWING IS VESTED IN ARCHEVOLVE AND IT MAY NOT BE REPRODUCED IN WHOLE OR PART OR USED FOR THE MANUFACTURE OF ANY ARTICLE WITHOUT THE EXPRESS PERMISSION OF THE COPYRIGHT HOLDERS.

2. WORK TO FIGURED DIMENSIONS ONLY.

3. THIS DRAWING IS TO BE READ IN CONJUNCTION WITH ALL RELEVANT ARCHITECT'S, SERVICE ENGINEER'S AND ARCHEVOLVE AND SPECIFICATIONS.

Rev_A	Updated Plans Inline with Validation Comments	AP	08/11/26

Revision Number	Revision Description	Issued by	Revision Date

DATE: 07/10/26

STATUS: PLANNING ISSUE

SHEET SIZE: A1

SCALE: As indicated

DRAWN: AP

CHECKED:

CLIENT:

Laura Peazold

SITE ADDRESS:

19B Bridge Road,
Worthing,
BN14 7BU

REVISION: Rev_A

DRAWING NO: ARC/254/26/09

PROJECT NO: .....

DRAWING: Single Storey Rear Extension

TITLE: Proposed Site and Location Plan

ARCHEVOLVE
// design @archevolve.co.uk
// www. archevolve.co.uk
// 01798 879894
CIAT CHARTERED PRACTICE