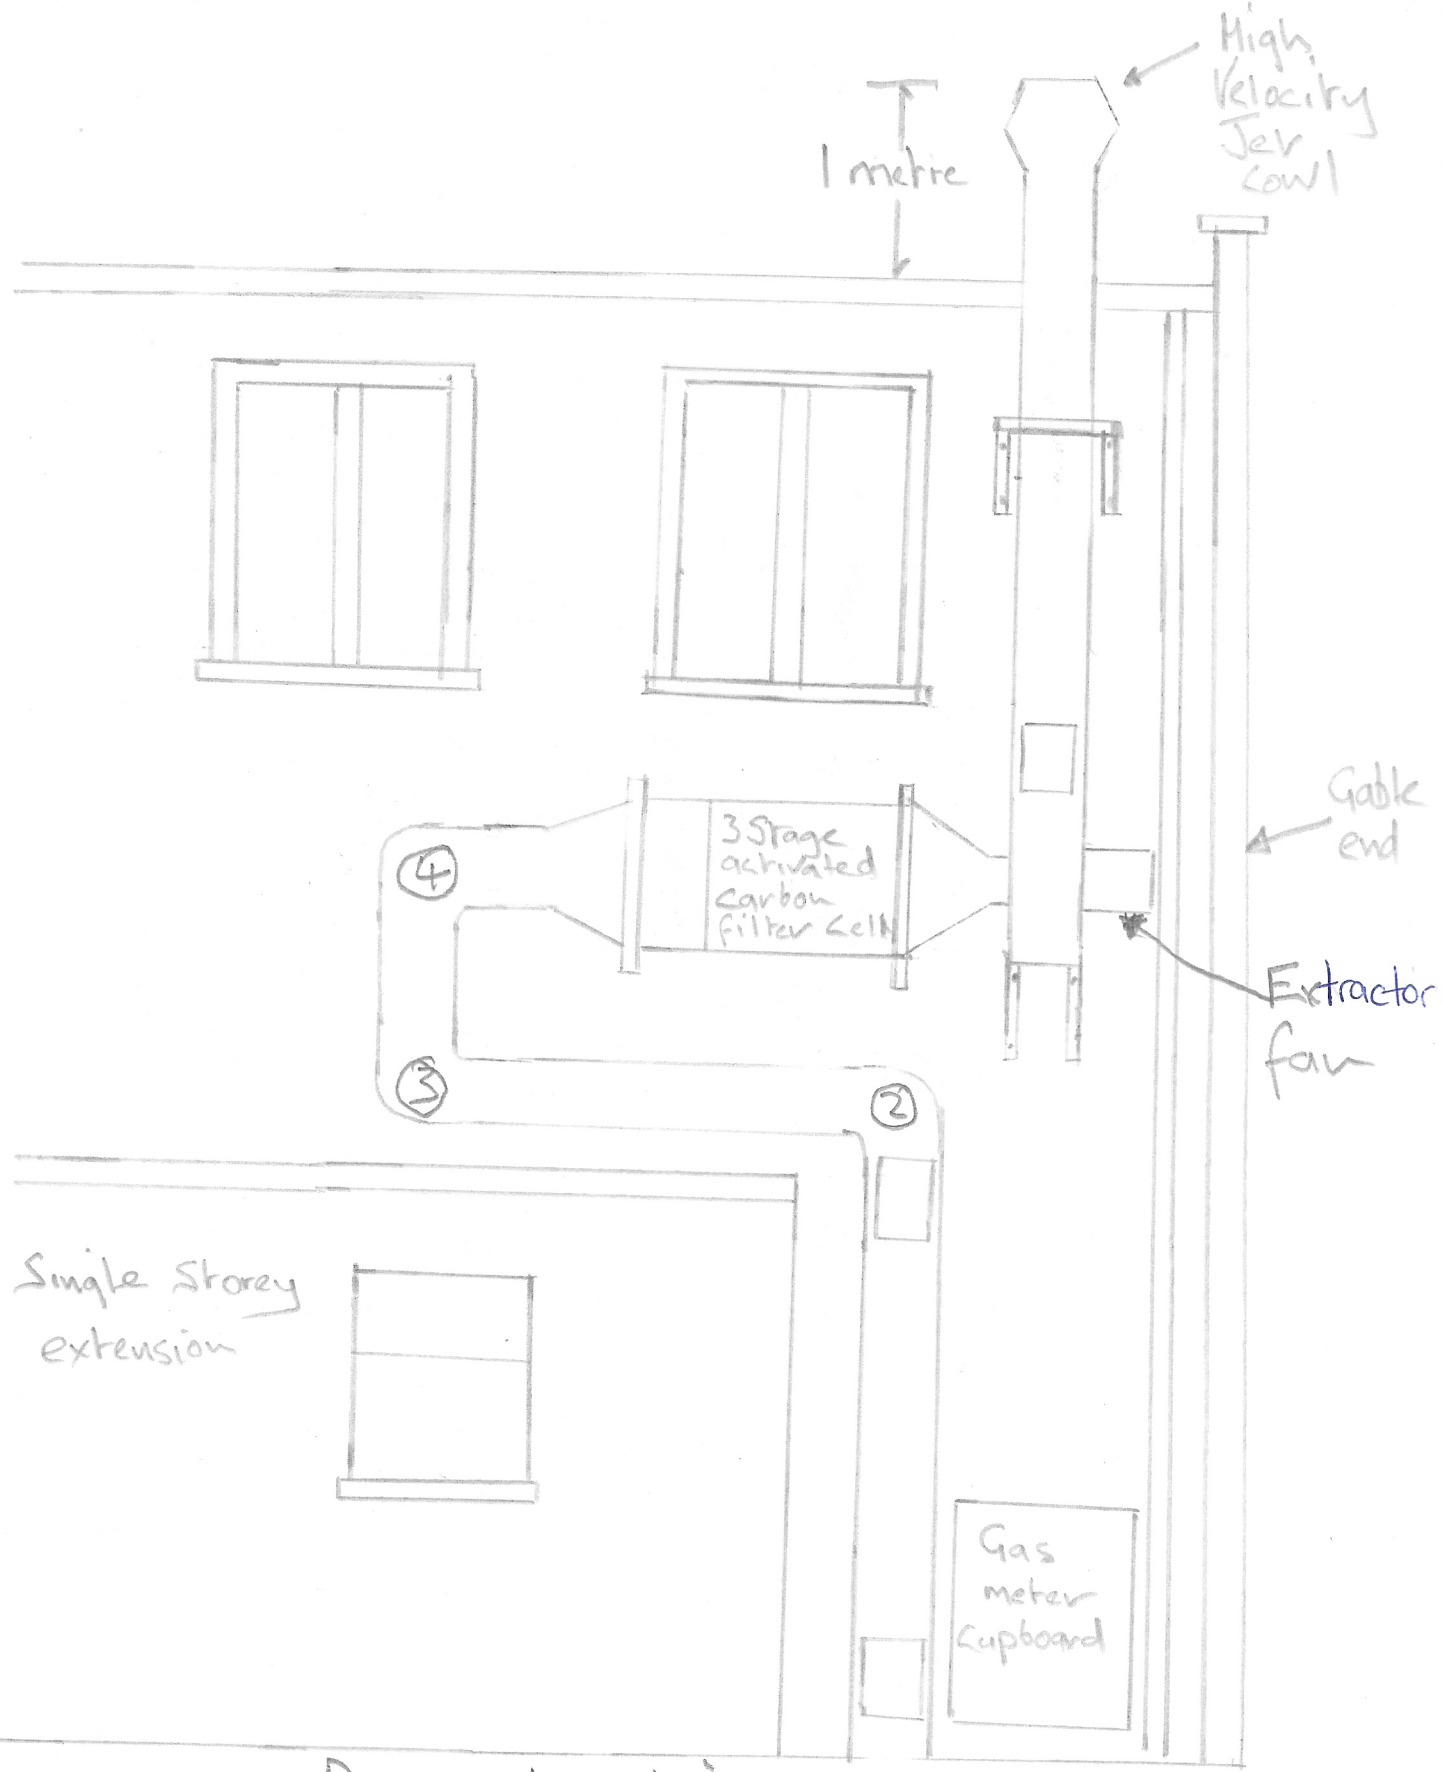

Rear elevation

Site address 20 North Road
Lancing
BN15 9AE