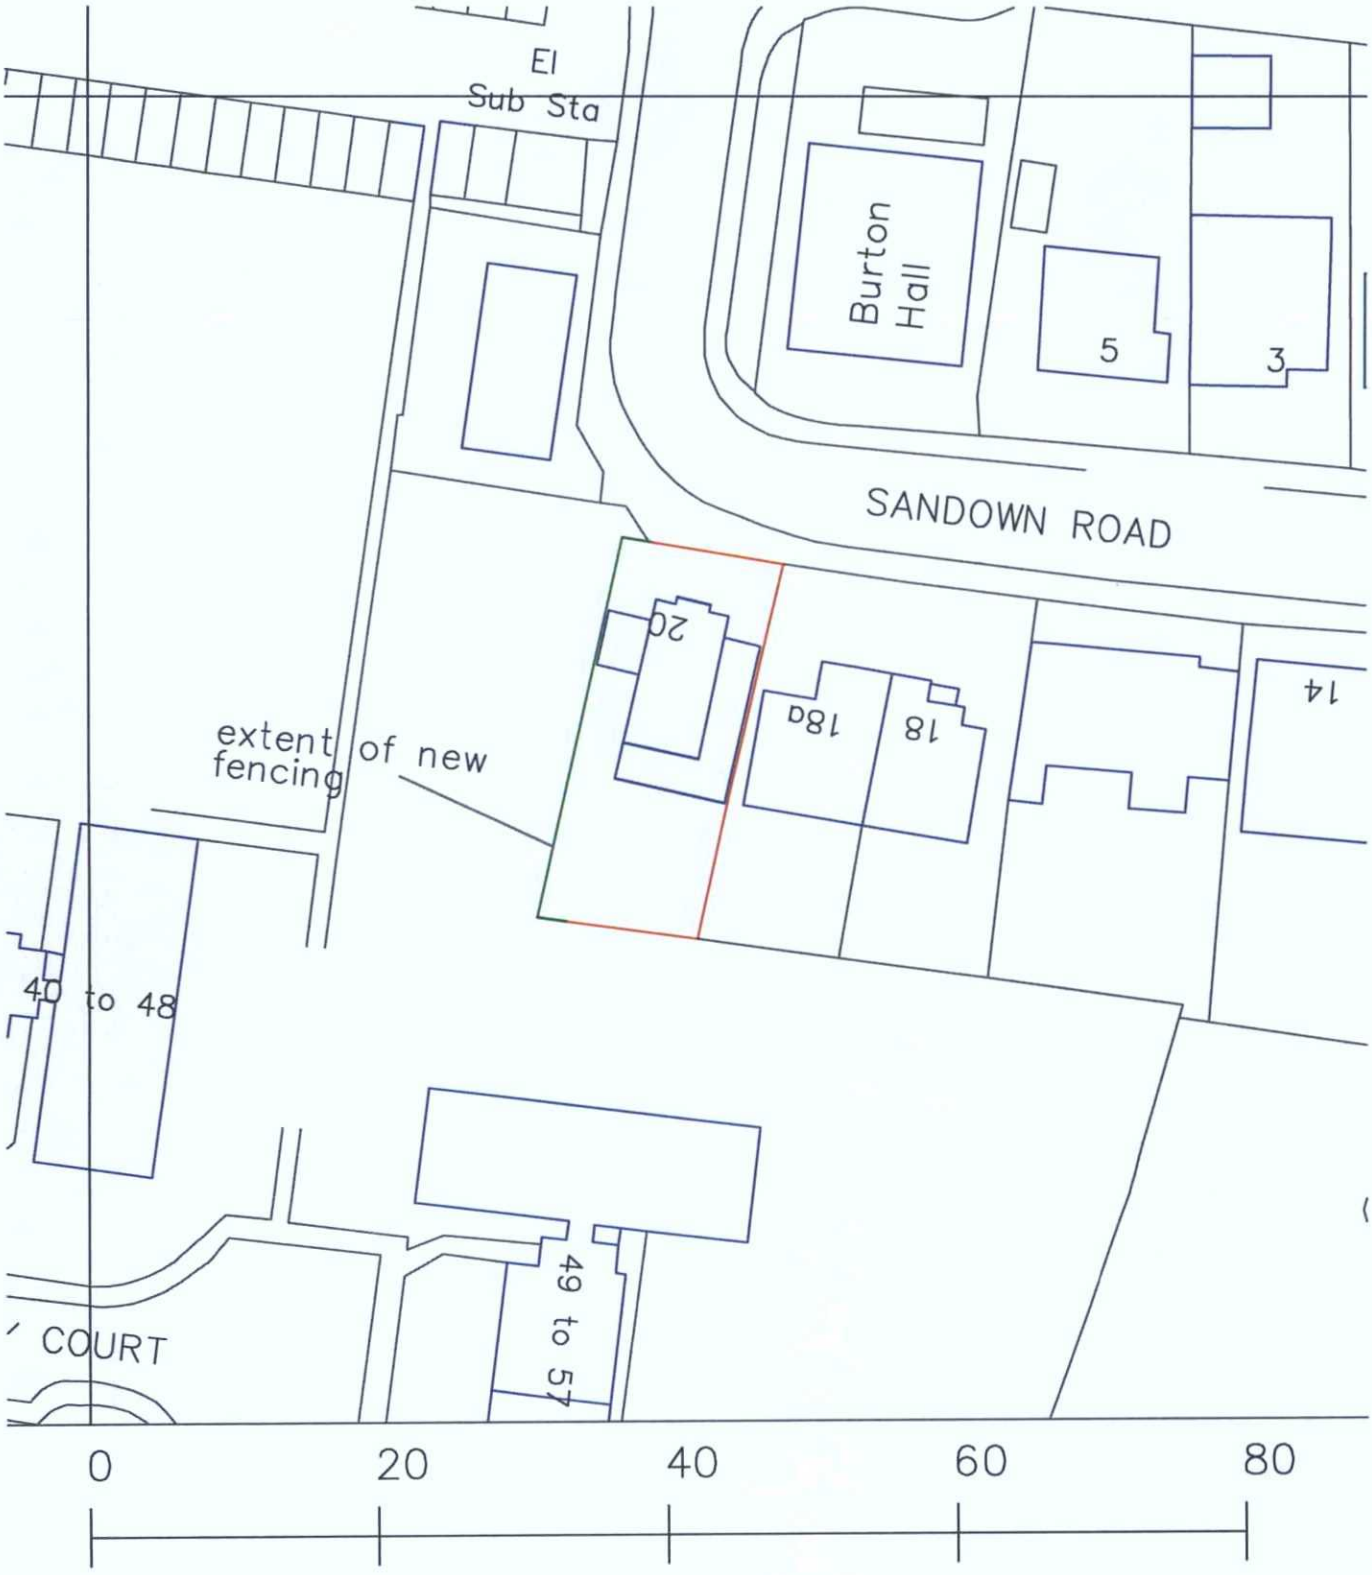

Metres
20 Sandown Road
Southwick
Block Plan Scale 1:500
A4 Paper

ADUR & WORTHING
PLANNING SERVICES

PLAN	AWDM/ 1774/17
DATE VALID	- 6 FEB 2018