


Proposed North Elevation

1 : 100

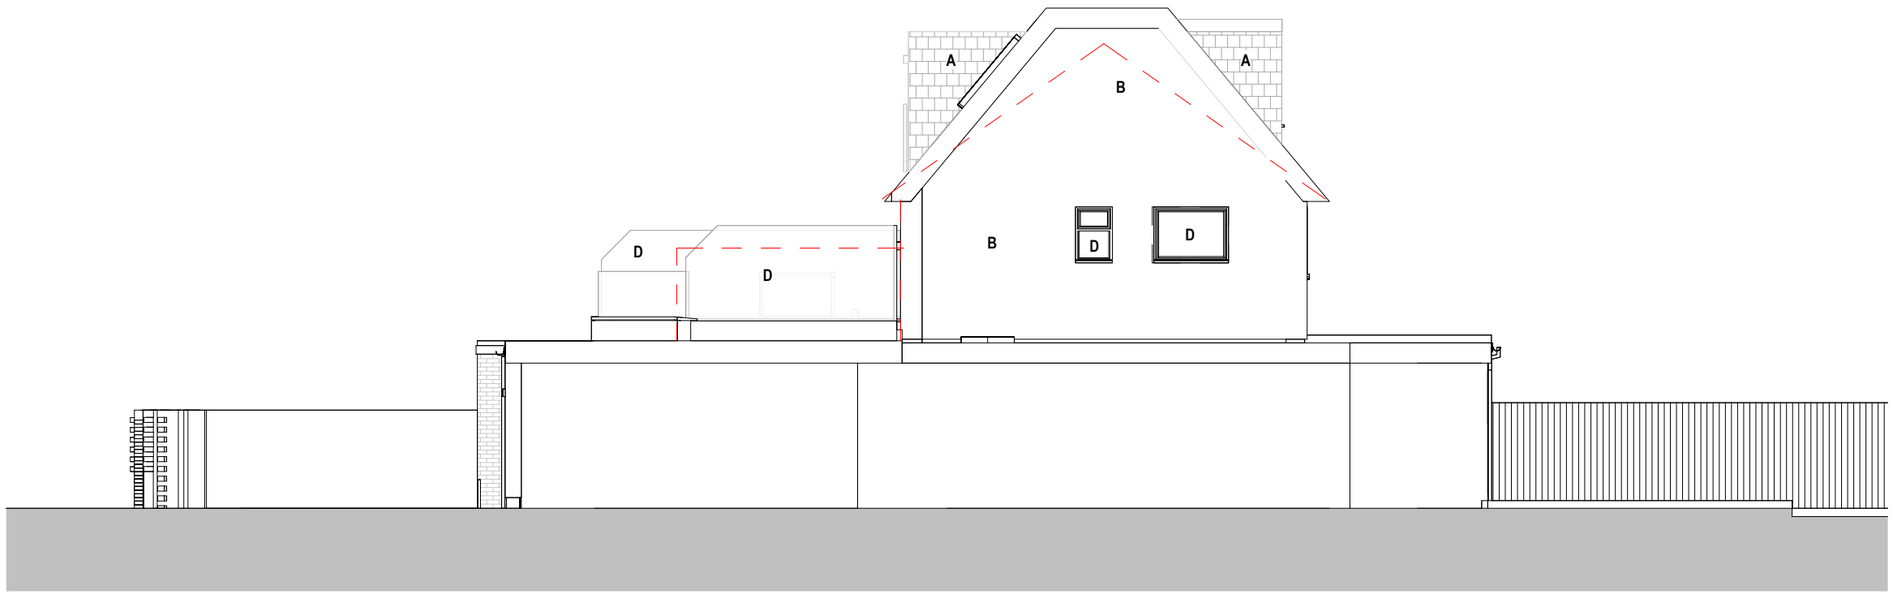

Proposed East Elevation

1 : 100

Revisions

No.	Description	Date	By
8	Amended for planning	13-02-23	
7	Amended for planning	08-02-23	
6	Amended for planning	31-01-23	
5	Amended for planning	23-01-23	
4	Amended for planning	22-12-22	

Notes:

GENERAL NOTES:

All dimensions & levels are preliminary and approximate and subject to utilities search, legal boundaries and detailed layouts/ design development through consultation.

Dimensions are to be checked on site by contractor & sub contractors prior to commencement of work, any discrepancies are to be highlighted immediately to the architects.

A - Grey Tiles
B - White Render
C - Brick
D - Obscure Glazing
E - Glazing
F - Aluminium

Scale 1 to 100

0 1 2 5 M

Scale: 1 : 100 @ A3

Project No. **334**

Project Name: **250 Harbour Way**

Drawing No. **P012**

Drawing Name: **Proposed North and East Elevations**

Revision: **P 8**

Suitability Description: **PLANNING**

Project Issue Date: **AUG 22**

Drawn: GF Checked: MS Orig Paper Size: A3

F R E S H | Architects

T 07703682107 | 07393913140

info@fresh-architects.co.uk | www.fresharchitects.co.uk

Use figured dimensions only. All levels and dimensions to be checked. This drawing is to be read in conjunction with all other relevant drawings and specifications.

© FRESH Architects Ltd. All rights reserved