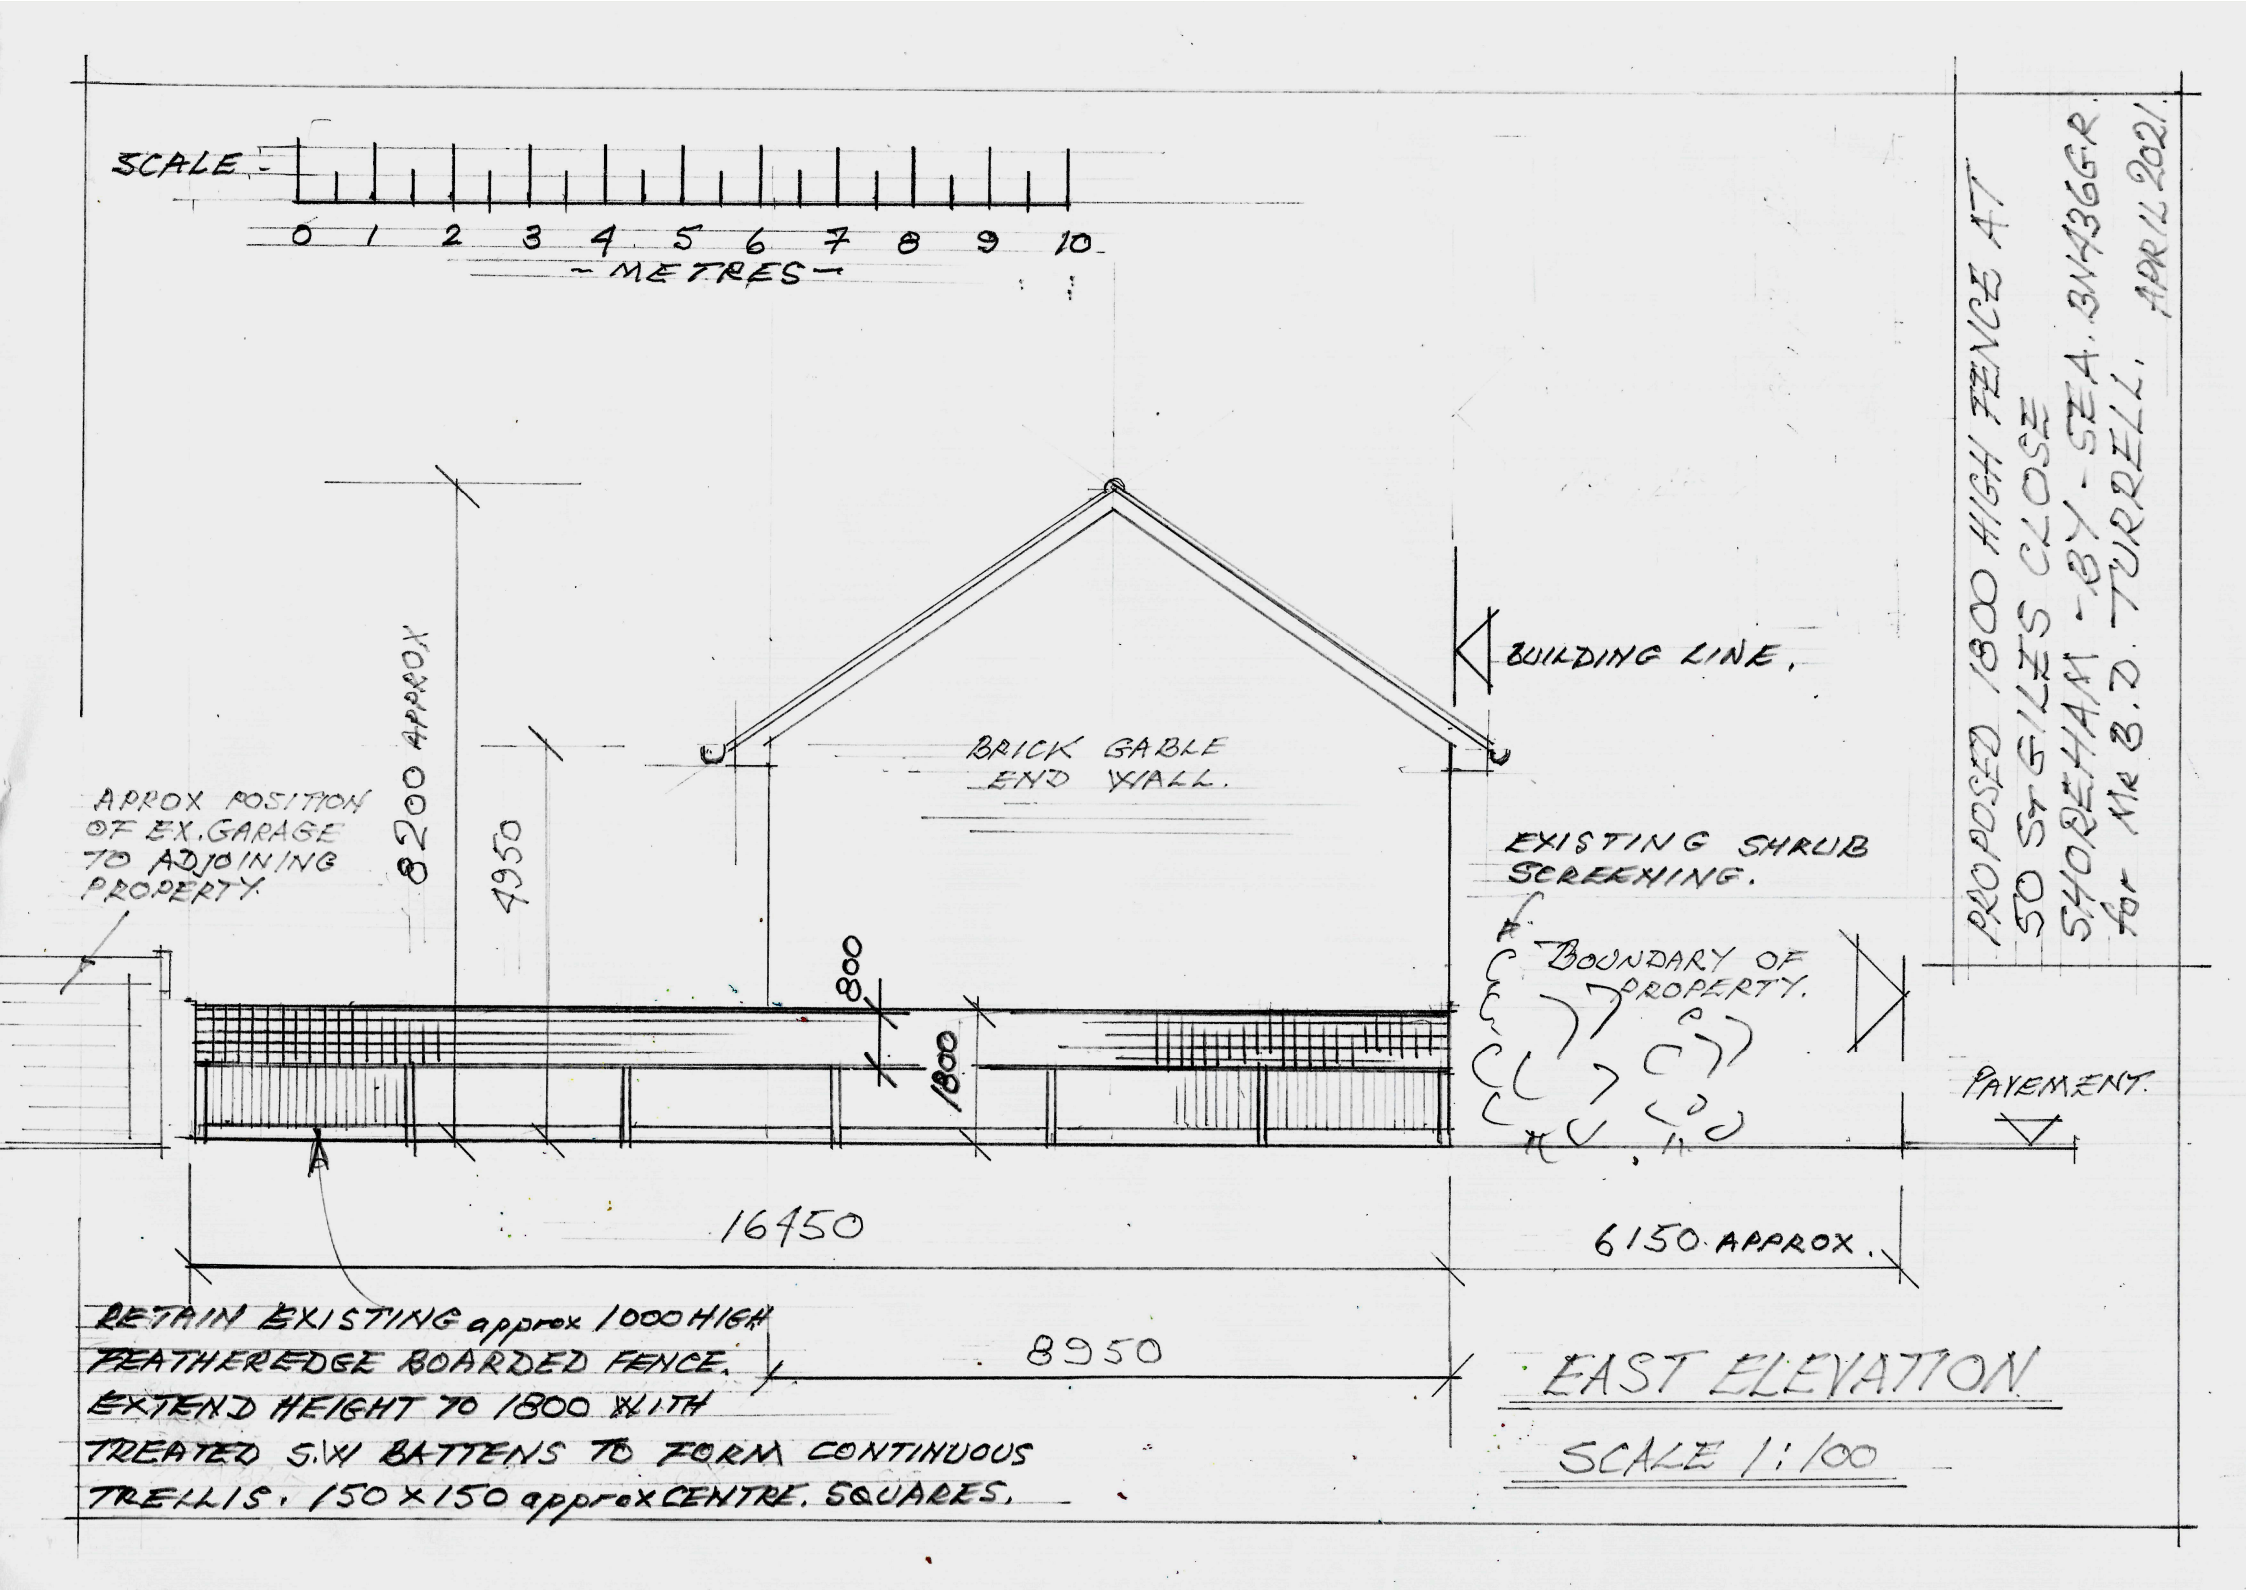
SCALE
0 1 2 3 4 5 6 7 8 9 10
METRES
PROPOSED 1800 HIGH FENCE AT
50 STILES CLOSE
SHOREHAM - BY - SEA. BN43 6GR
for Mr B.D. TURRELL.
APRIL 2021.
BUILDING LINE.
BRICK GABLE END WALL.
APPROX POSITION OF EX. GARAGE TO ADJOINING PROPERTY.
8200 APPROX.
4950
800
1800
EXISTING SHRUB SCREENING.
BOUNDARY OF PROPERTY.
PAVEMENT.
16450
6150 APPROX.
8950
RETAIN EXISTING approx 1000 HIGH FEATHEREDGE BOARDED FENCE. EXTEND HEIGHT TO 1800 WITH TREATED S.W BATTENS TO FORM CONTINUOUS TRELLIS. 150 x 150 approx CENTRE. SQUARES.
EAST ELEVATION
SCALE 1:100