
APPROVED COPY
OF COPYRIGHT MATERIAL

This copy has been made for you by library staff for the purpose of:
- Research for a non-commercial use, OR
- Private study

In the case of maps, this copy is not to be used in planning applications.

15/3/11 Date WORTHING Library
WEST SUSSEX COUNTY COUNCIL
LIBRARY SERVICE

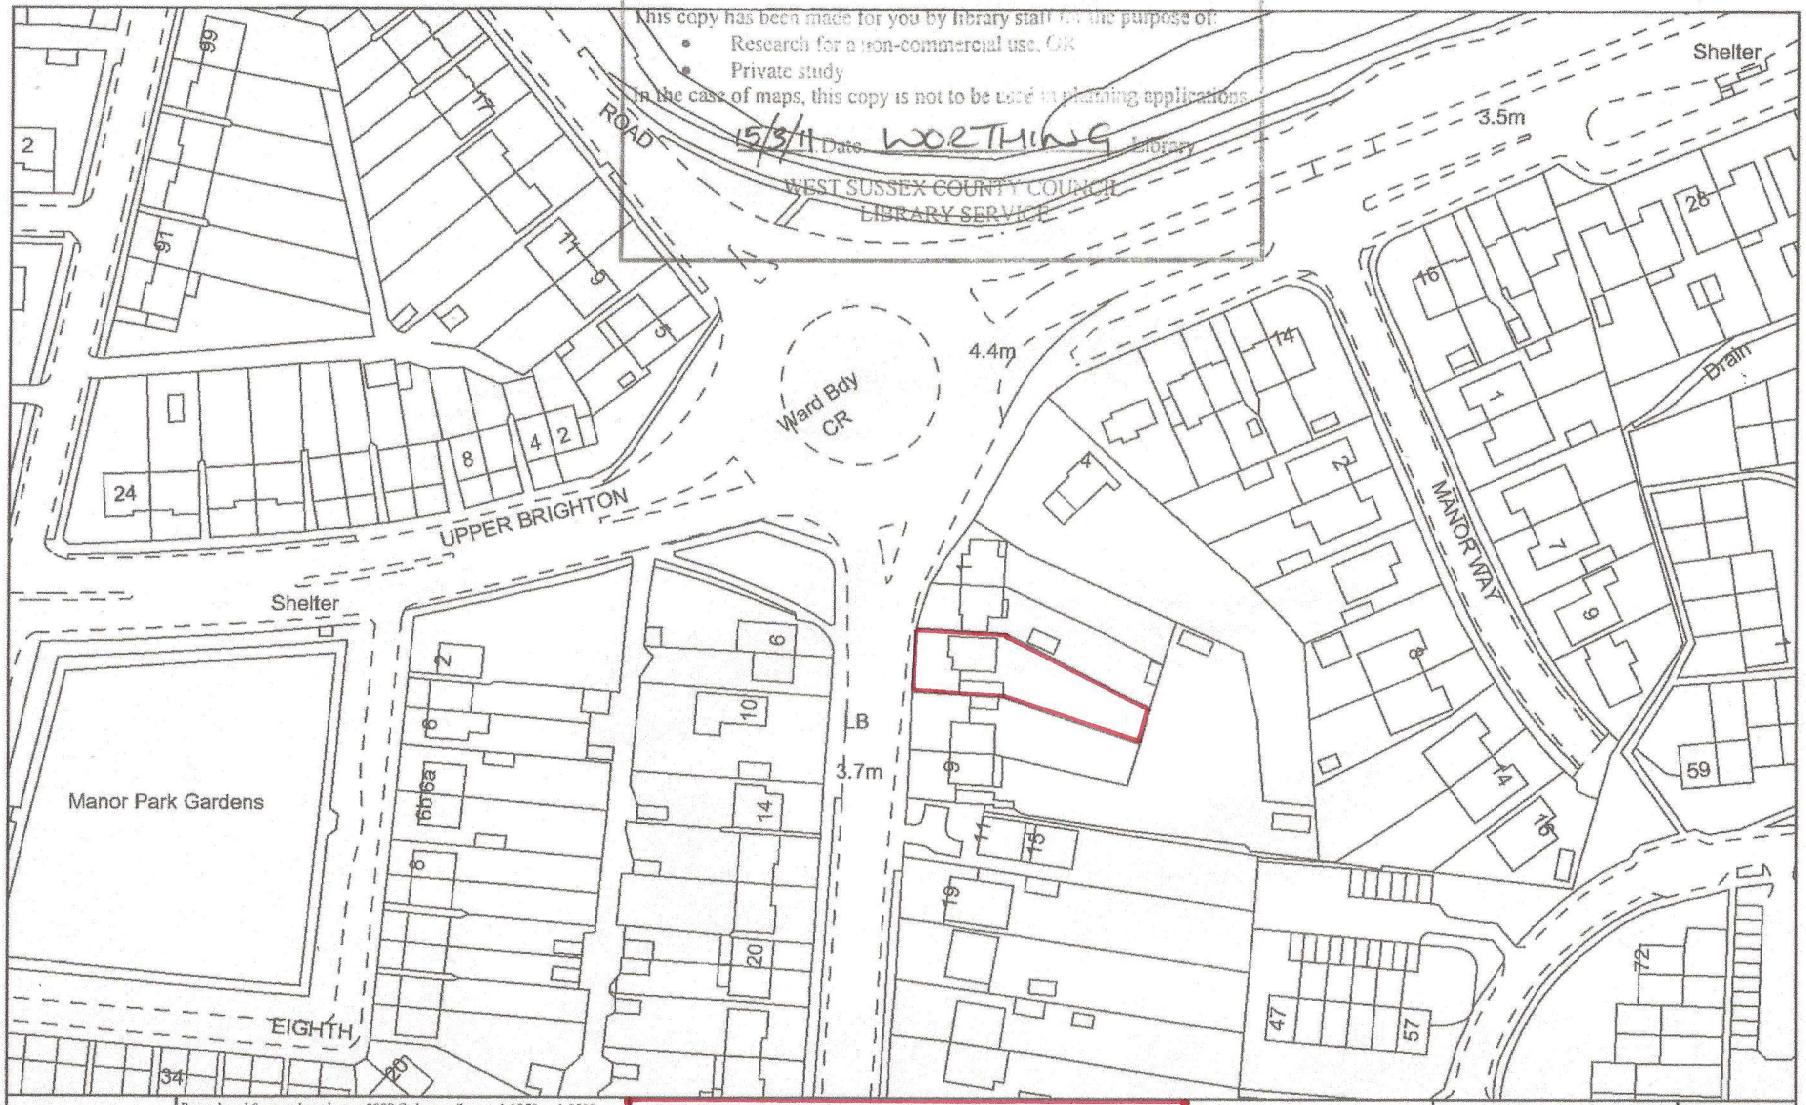

west sussex county council

Reproduced from or based upon 2009 Ordnance Survey 1:1250 or 1:2500 mapping with permission of the Controller of HMSO © Crown Copyright reserved. Unauthorised reproduction infringes Crown copyright and may lead to prosecution or civil proceedings West Sussex County Council Licence No. 100023447

Historical Data © Landmark Information Group

Aerial photo copyrights - 2001 onwards: ©GeoPerspectives

LOCATION PLAN - 5 Grinstead Lane Lancing BN15 9DU

Mar 15, 2011

1:1,250

N