


DO NOT SCALE FROM THIS DRAWING

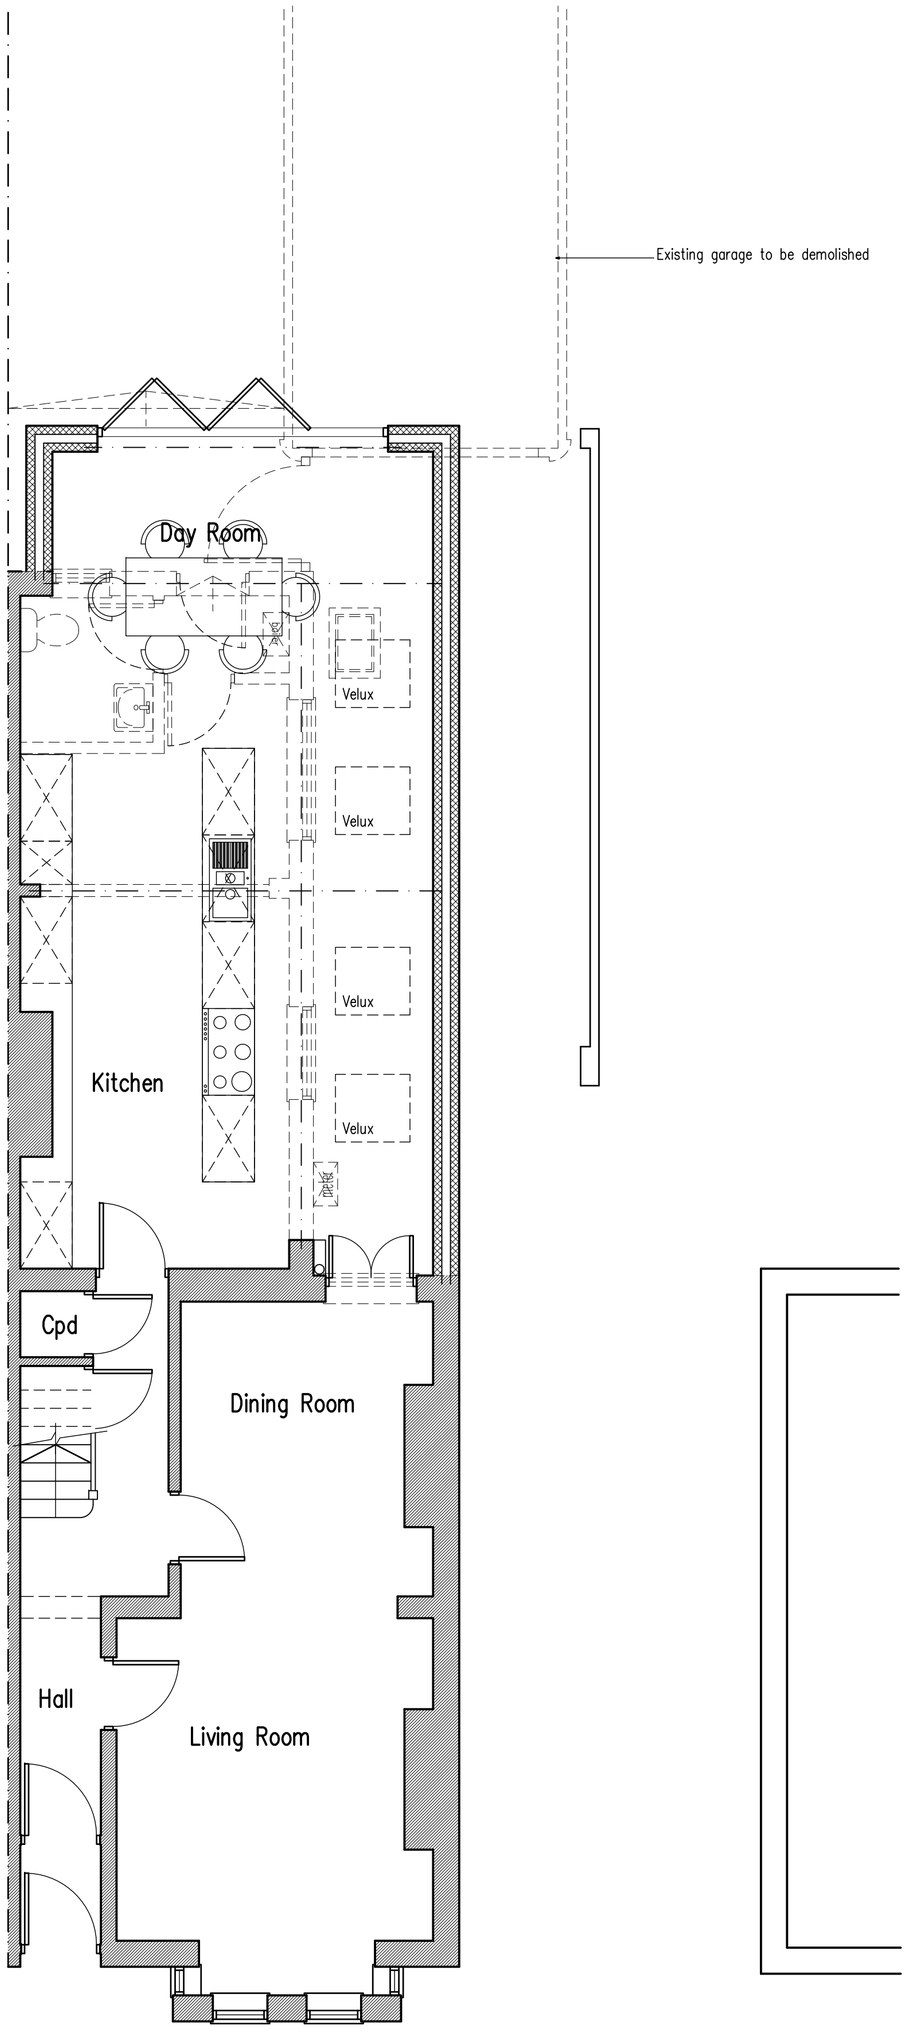


Ground Floor Plan

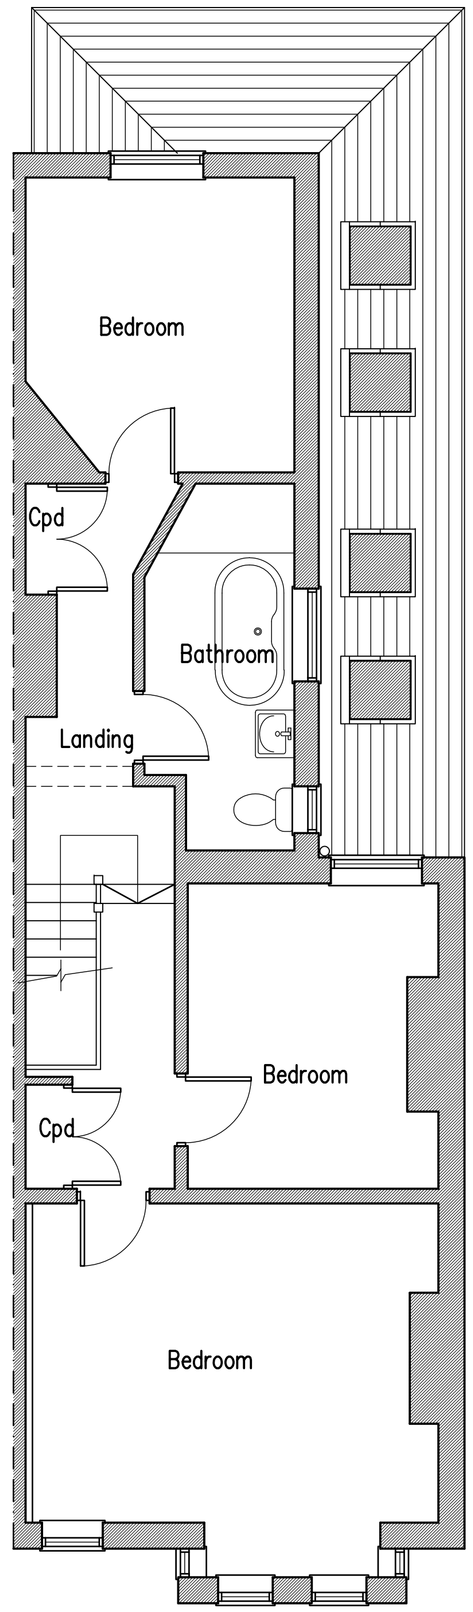


First Floor Plan

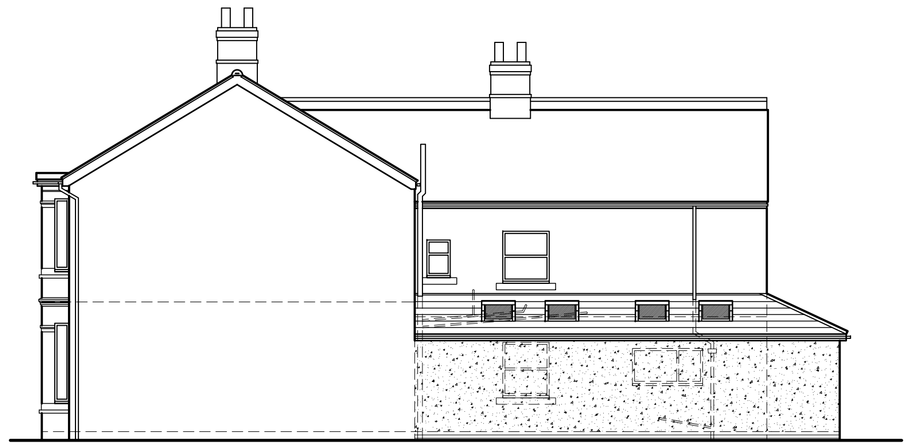


North East Elevation

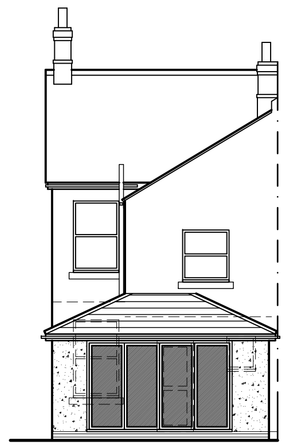

North West Elevation

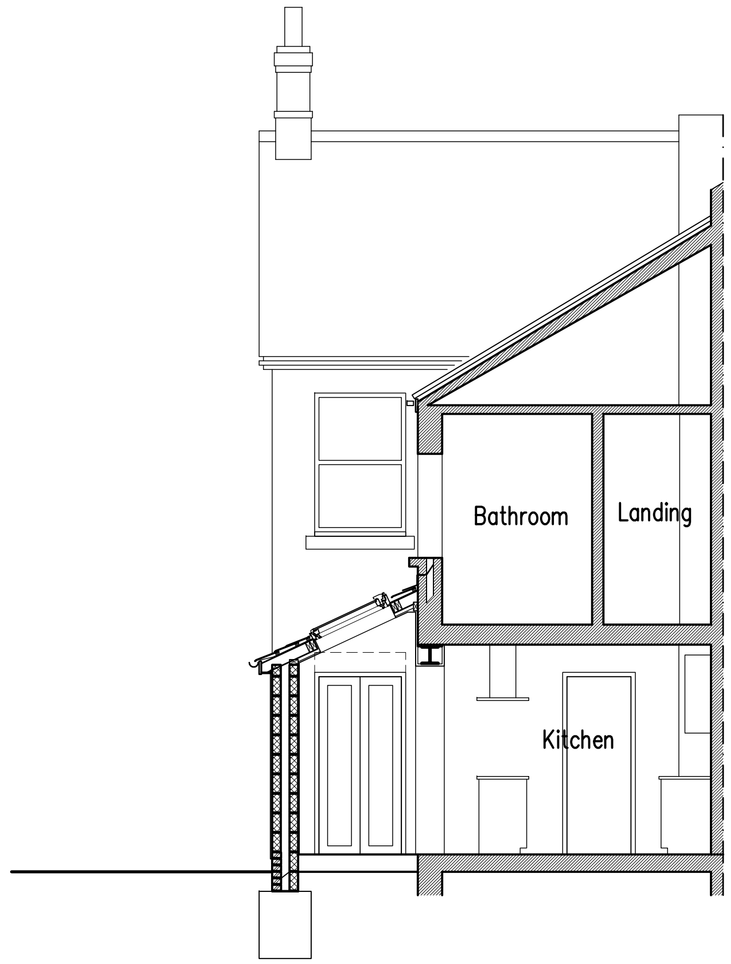

Typical Section

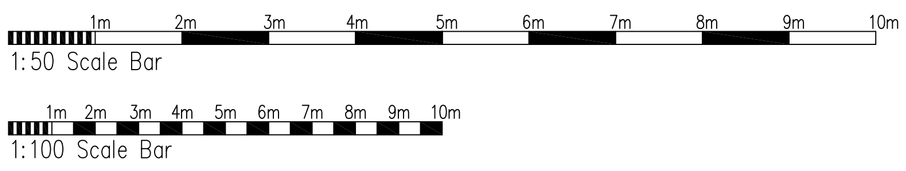

Proposed Single Storey Side & Rear Extension At: 17 Victoria Road, Southwick, West Sussex

rja Planning & Building Consultants Ltd.
16 Greenacres
Shoreham-By-Sea
West Sussex
BN43 5WY
t/f: 01273 467297 mob: 07971 375739
e: rex@rjapbc.co.uk web: www.rjapbc.co.uk

Chartered Institute of Architectural Technologists

PROJECT: 17 Victoria Road, Southwick, West Sussex

DRAWING TITLE: Proposed Floor Plans, Elevations & Section

CLIENT:

DWG NO: 15558-01

REVISION:

SCALE: 1:50, 1:100 @ A1

DATE: 27.07.15

DRAWN: rex