

PROPOSED LOFT CONVERSION :
88 OVERHILL, SOUTHWICK, EAST SUSSEX BN42 4WJ
FLOOR, ROOF AND SITE BLOCK PLANS :
AS PROPOSED


Note : Due to nature and proximity of work (Proposed Loft Conversion) to be undertaken it may prove necessary for Relevant Party Wall Agreement to be put in place by Householder with Neighbouring Property, No. 173 Downsway.

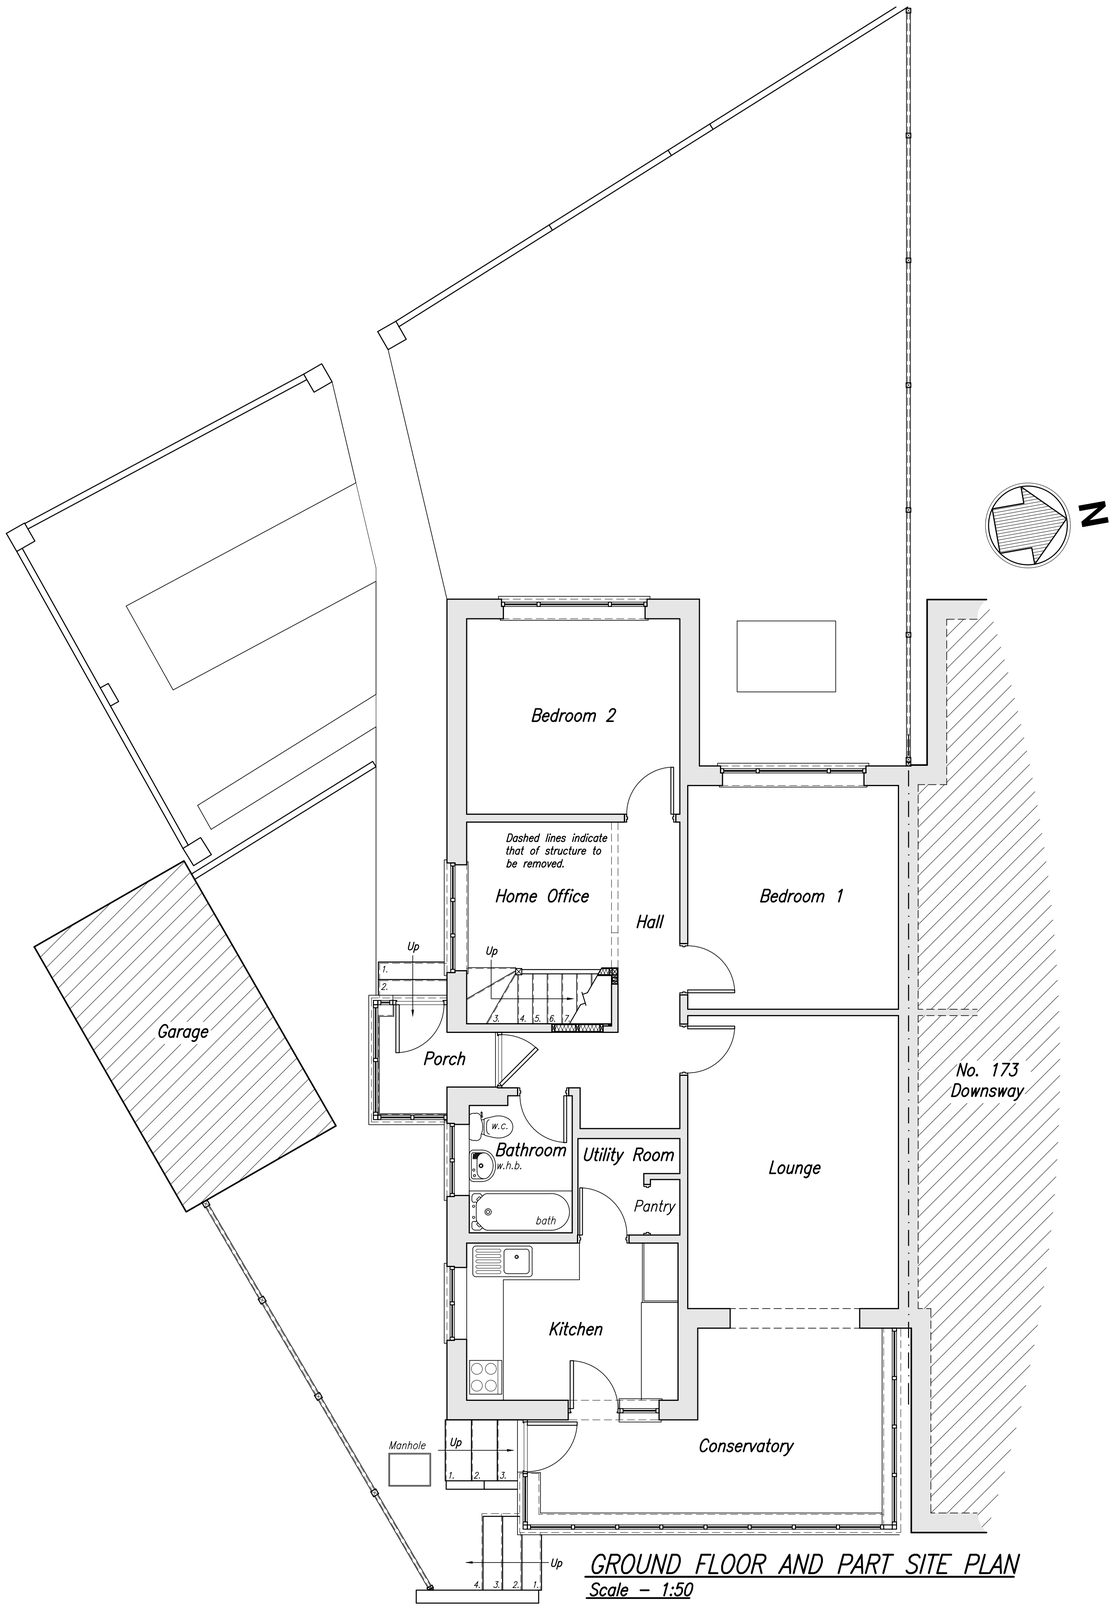

GROUND FLOOR AND PART SITE PLAN
Scale – 1:50

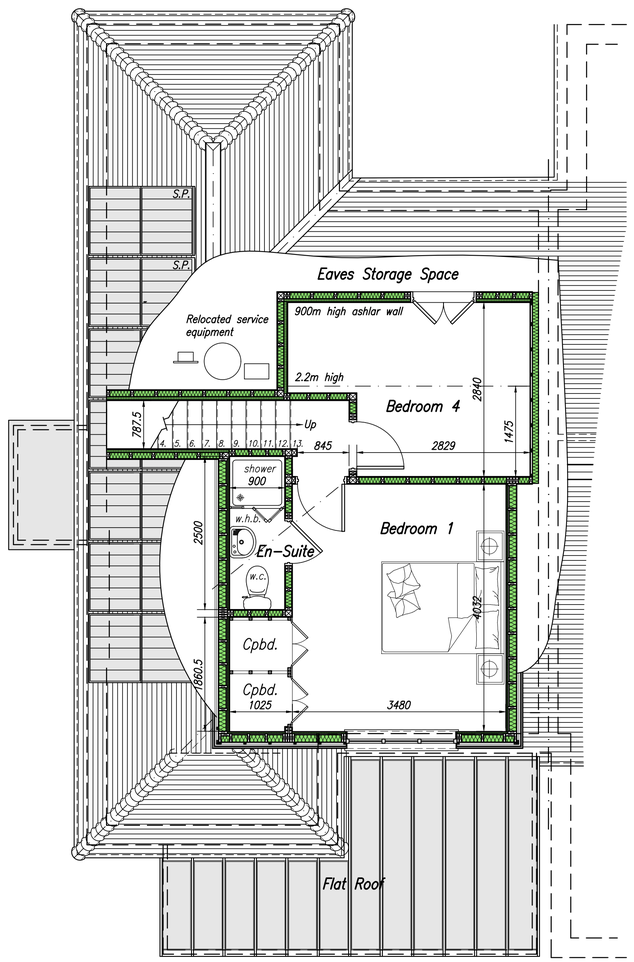

FIRST FLOOR PLAN
Scale – 1:50

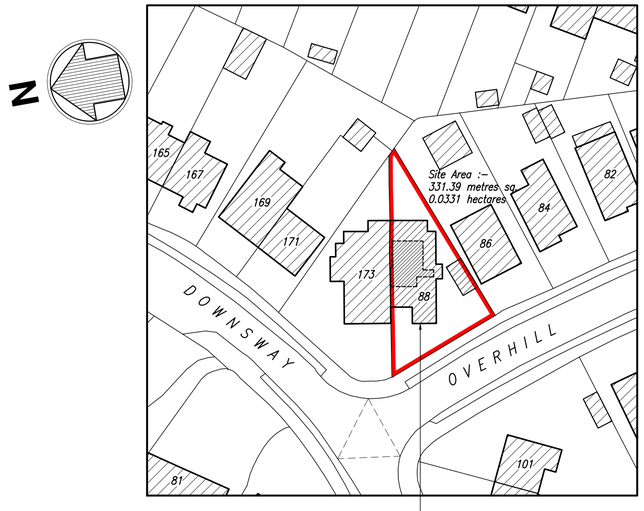

SITE BLOCK PLAN
As Proposed : Scale 1:500

10 0 10 20 30 40 50 metres
Scale – 1:500

REV	DESCRIPTION	BY	DATE
A.	CLIENT AMENDMENTS INCORPORATED		14.03.25

REVISIONS

COTECH CAD
6 Swynford Drive
St Leonards-on-Sea
East Sussex, TN38 9NE
01424 853297
07714 023644
info@cotechcad.co.uk

Client / Project Location :
Mr. B. CLARK
88 OVERHILL, SOUTHWICK,
EAST SUSSEX BN42 4WJ

Project Title :
PROPOSED LOFT CONVERSION
INCLUDING RIDGE EXTENSION AND
DORMER TO REAR OF PROPERTY

Drawing Title :
GROUND, FIRST FLOOR AND
SITE BLOCK PLANS :
AS PROPOSED

Drawn by :	Date :
K.L.	FEBRUARY 2025
Scale : 1:50 & 500 @ A1	Drawing Status : PLANNING

Drawing Number :	Revision :
P–491(25)03	A.