PROPOSED SINGLE STOREY REAR EXTENSION :
88 OVERHILL, SOUTHWICK, EAST SUSSEX BN42 4WJ
FLOOR, ROOF, SITE BLOCK AND SITE LOCATION PLANS :
AS EXISTING

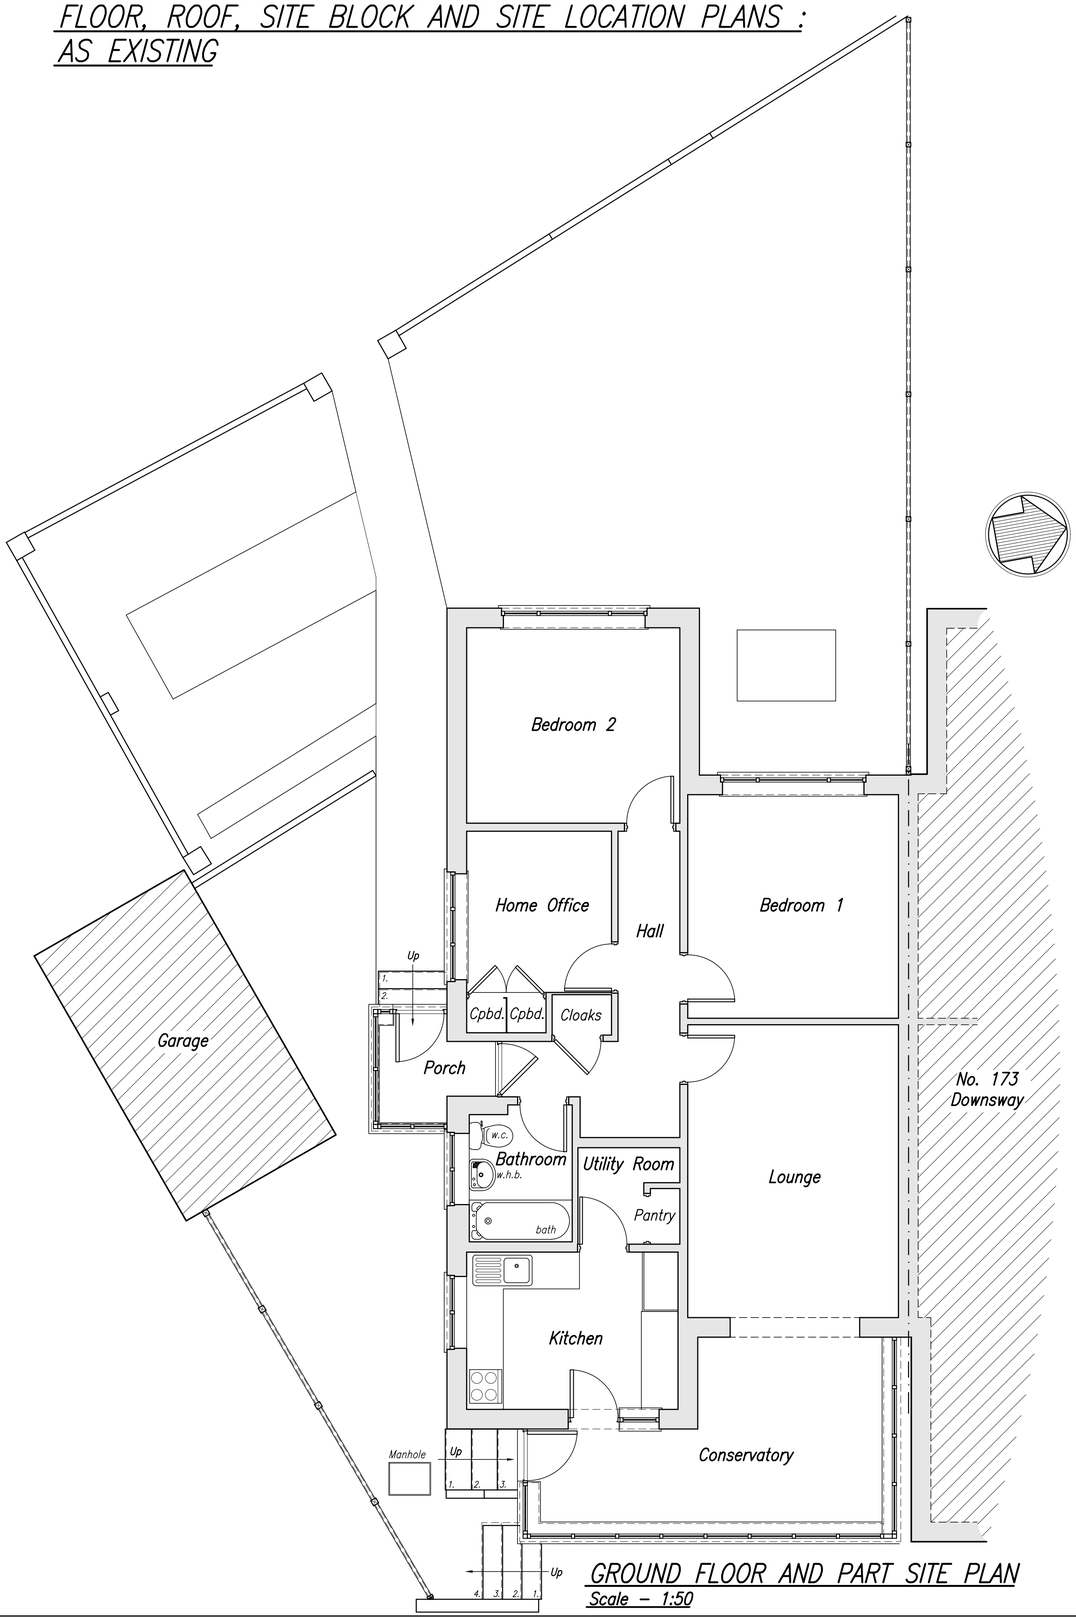

GROUND FLOOR AND PART SITE PLAN
Scale – 1:50

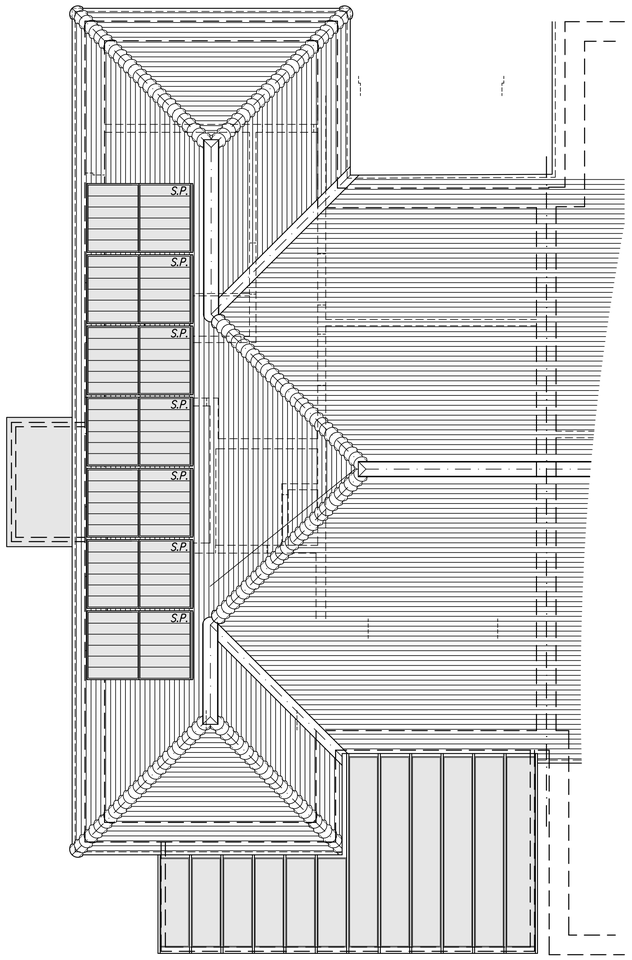

ROOF PLAN
Scale – 1:50

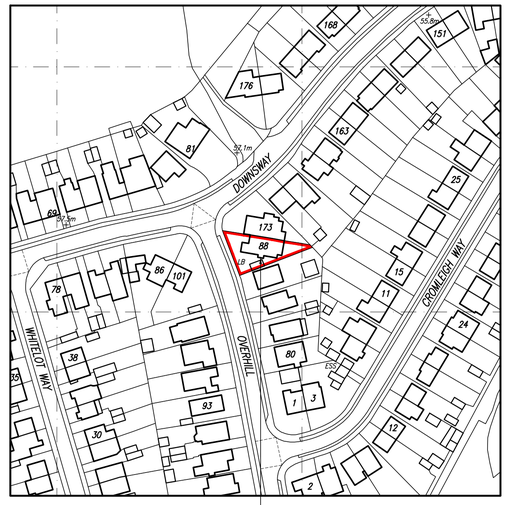

SITE LOCATION PLAN
(Scale – 1:1250)

Site of Proposed Single Storey Rear Extension :–
88 Overhill, Southwick, Brighton,
East Sussex BN42 4WJ
for Mr. B. Clark

20 0 20 40 60 80 100 120 metres
Scale – 1:1250

Crown Copyright and database rights 2024. OS AC0000814278 National Map Centre.
Purchased 04/12/2024 1 year licence.

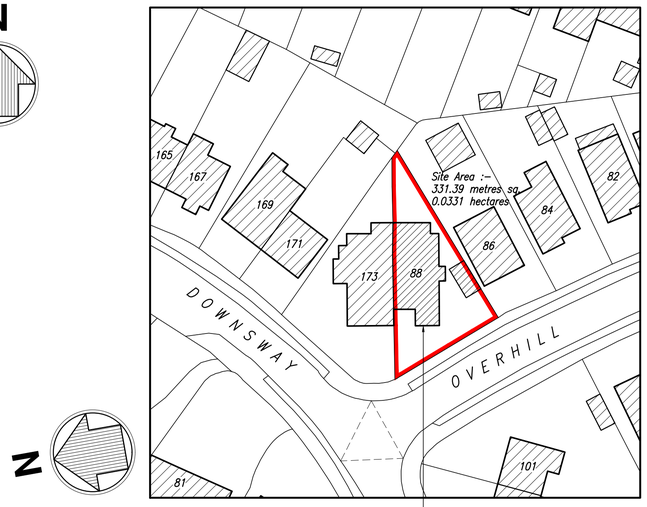

SITE BLOCK PLAN
As Existing : Scale 1:500

Site of Proposed Single Storey Rear Extension :–
88 Overhill, Southwick, Brighton,
East Sussex BN42 4WJ
for Mr. B. Clark

10 0 10 20 30 40 50 metres
Scale – 1:500

REV	DESCRIPTION	BY	DATE

REVISIONS

COTECH CAD
6 Swynford Drive
St Leonards-on-Sea
East Sussex, TN38 9NE
01424 853297
07714 023644
info@cotechcad.co.uk

Client / Project Location :
Mr. B. CLARK
88 OVERHILL, SOUTHWICK,
EAST SUSSEX BN42 4WJ

Project Title :
PROPOSED SINGLE STOREY REAR EXTENSION TO PROPERTY

Drawing Title :
GROUND, ROOF, SITE BLOCK AND SITE LOCATION PLANS : AS EXISTING

Drawn by :	Date :
K.L.	FEBRUARY 2025
Scale : 1:50/500/1250 @ A1	Drawing Status : PLANNING
Drawing Number : P–491(24)01	Revision : –