
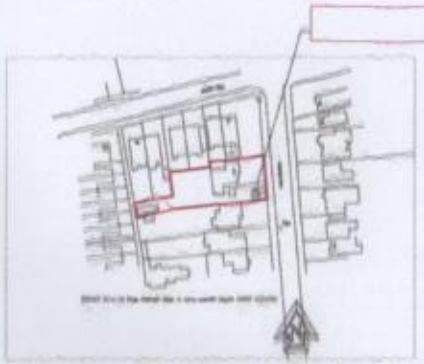


Location PLAN 1:1250 (as Existing)

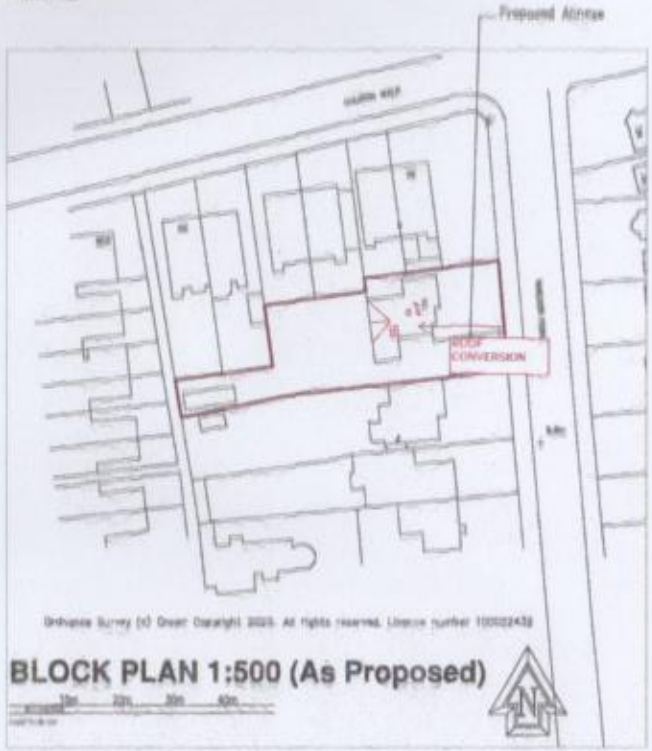

Ordnance Survey (c) Crown Copyright 2025. All rights reserved. Licence number 100022432

BLOCK PLAN 1:500 (As Proposed)

Planning Drawing Only

Project

Proposed
A1
19 Windsor Road
Worthing
West Sussex
BN11 2LU

Drawing title

Plans & Elevations As Proposed
Incl. Location & Block Plans

Client
Paul Cannons & Nicky Fuller

BJW

Scale: As Shown	Paper size: A1
Date: 16.7.2025	Drawn: BJW
Dwg. No. 01	Rev's A