
ADUR & WORTHING
PLANNING SERVICES
AWDM/0457/13
VALID
16 APR 2013

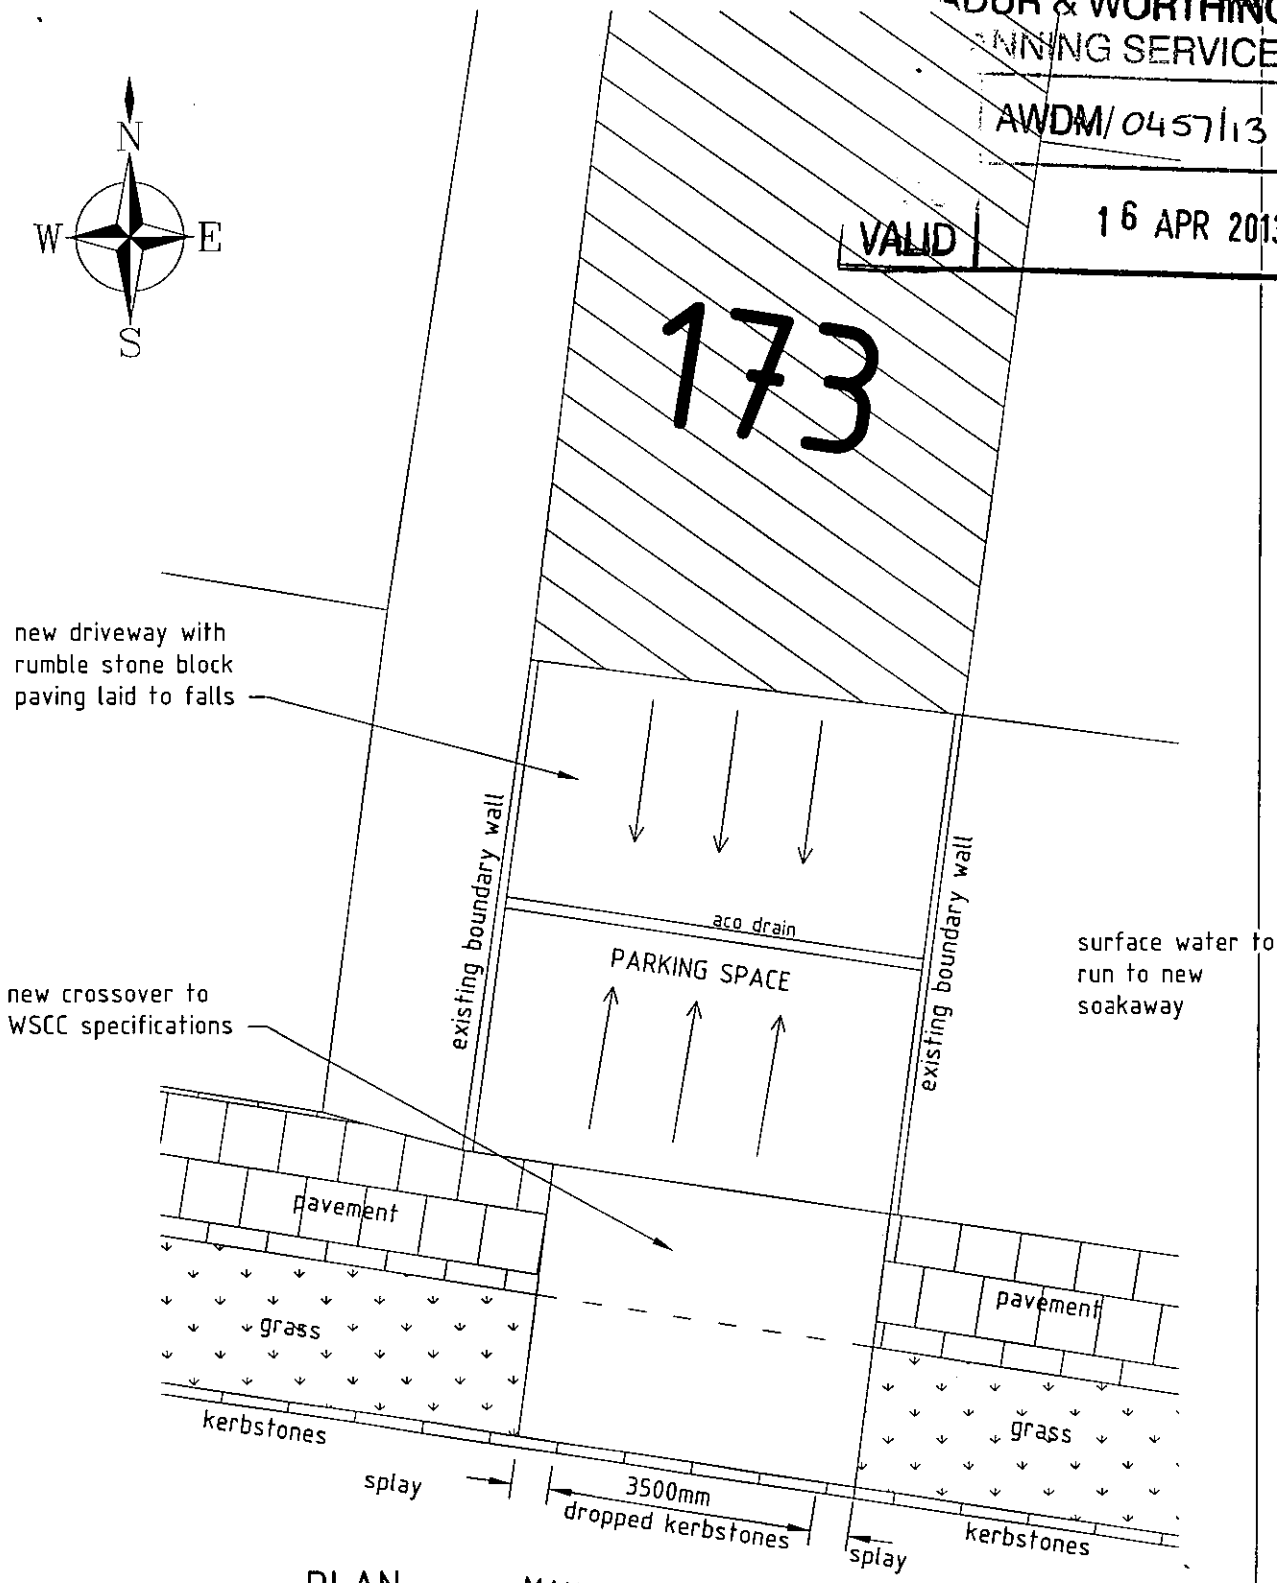

PLAN
1:50

Scale in Metres

0 1 2 3 4 5

ADDRESS: 173 MANOR HALL ROAD
SOUTHWICK

PROJECT: NEW CROSSOVER

Phil Brigly BSc (Hons) MBEng
Building Engineer

email: philbrigly@gmail.com
mob: 07966 578180

partner LABC

SCALE: 1:50 DATE: APRIL 2013 DRAWING No: 13/016/01 DRAWING SIZE: A4 210x297mm