REF – 3

5m 4cm + 2m 10cm

tm

ADUR & WORTHING
PLANNING SERVICE
REF: AWDM/0232/13
DATE VALID: 18 APR 2013

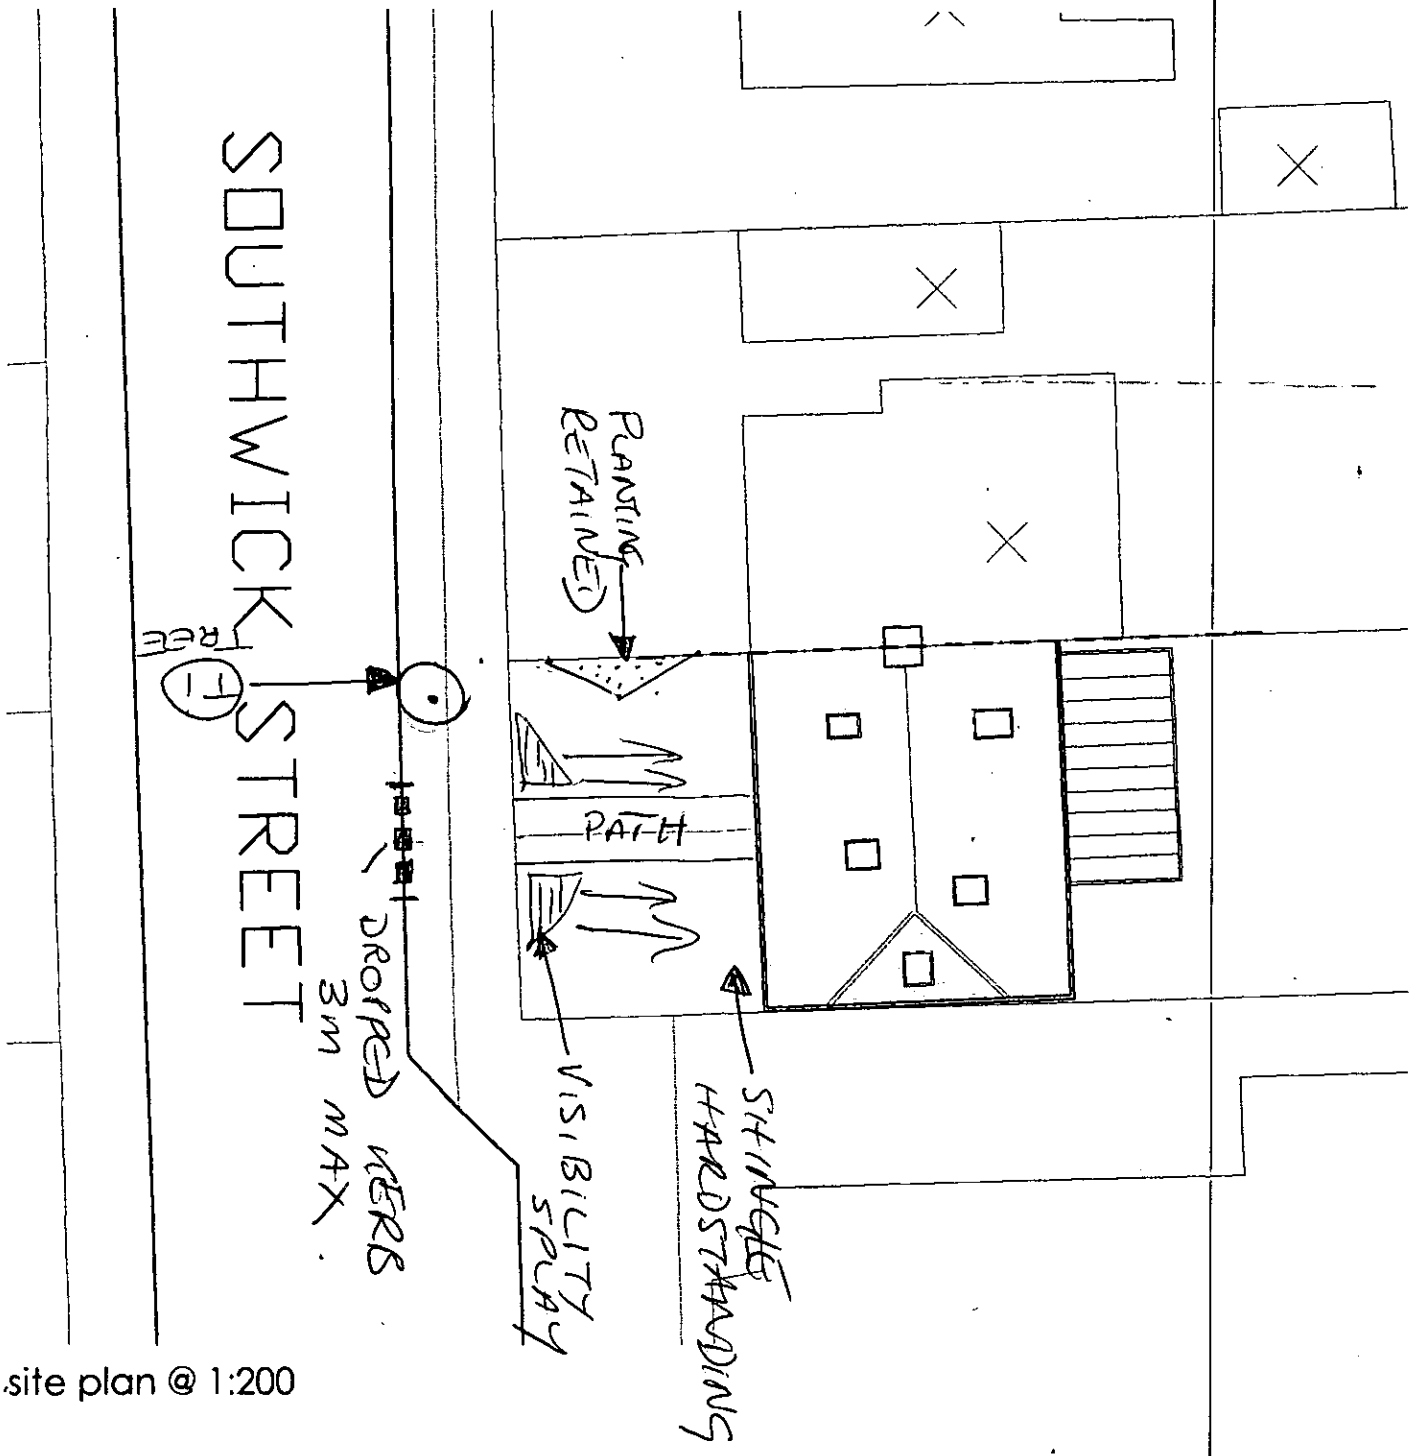

site plan @ 1:200