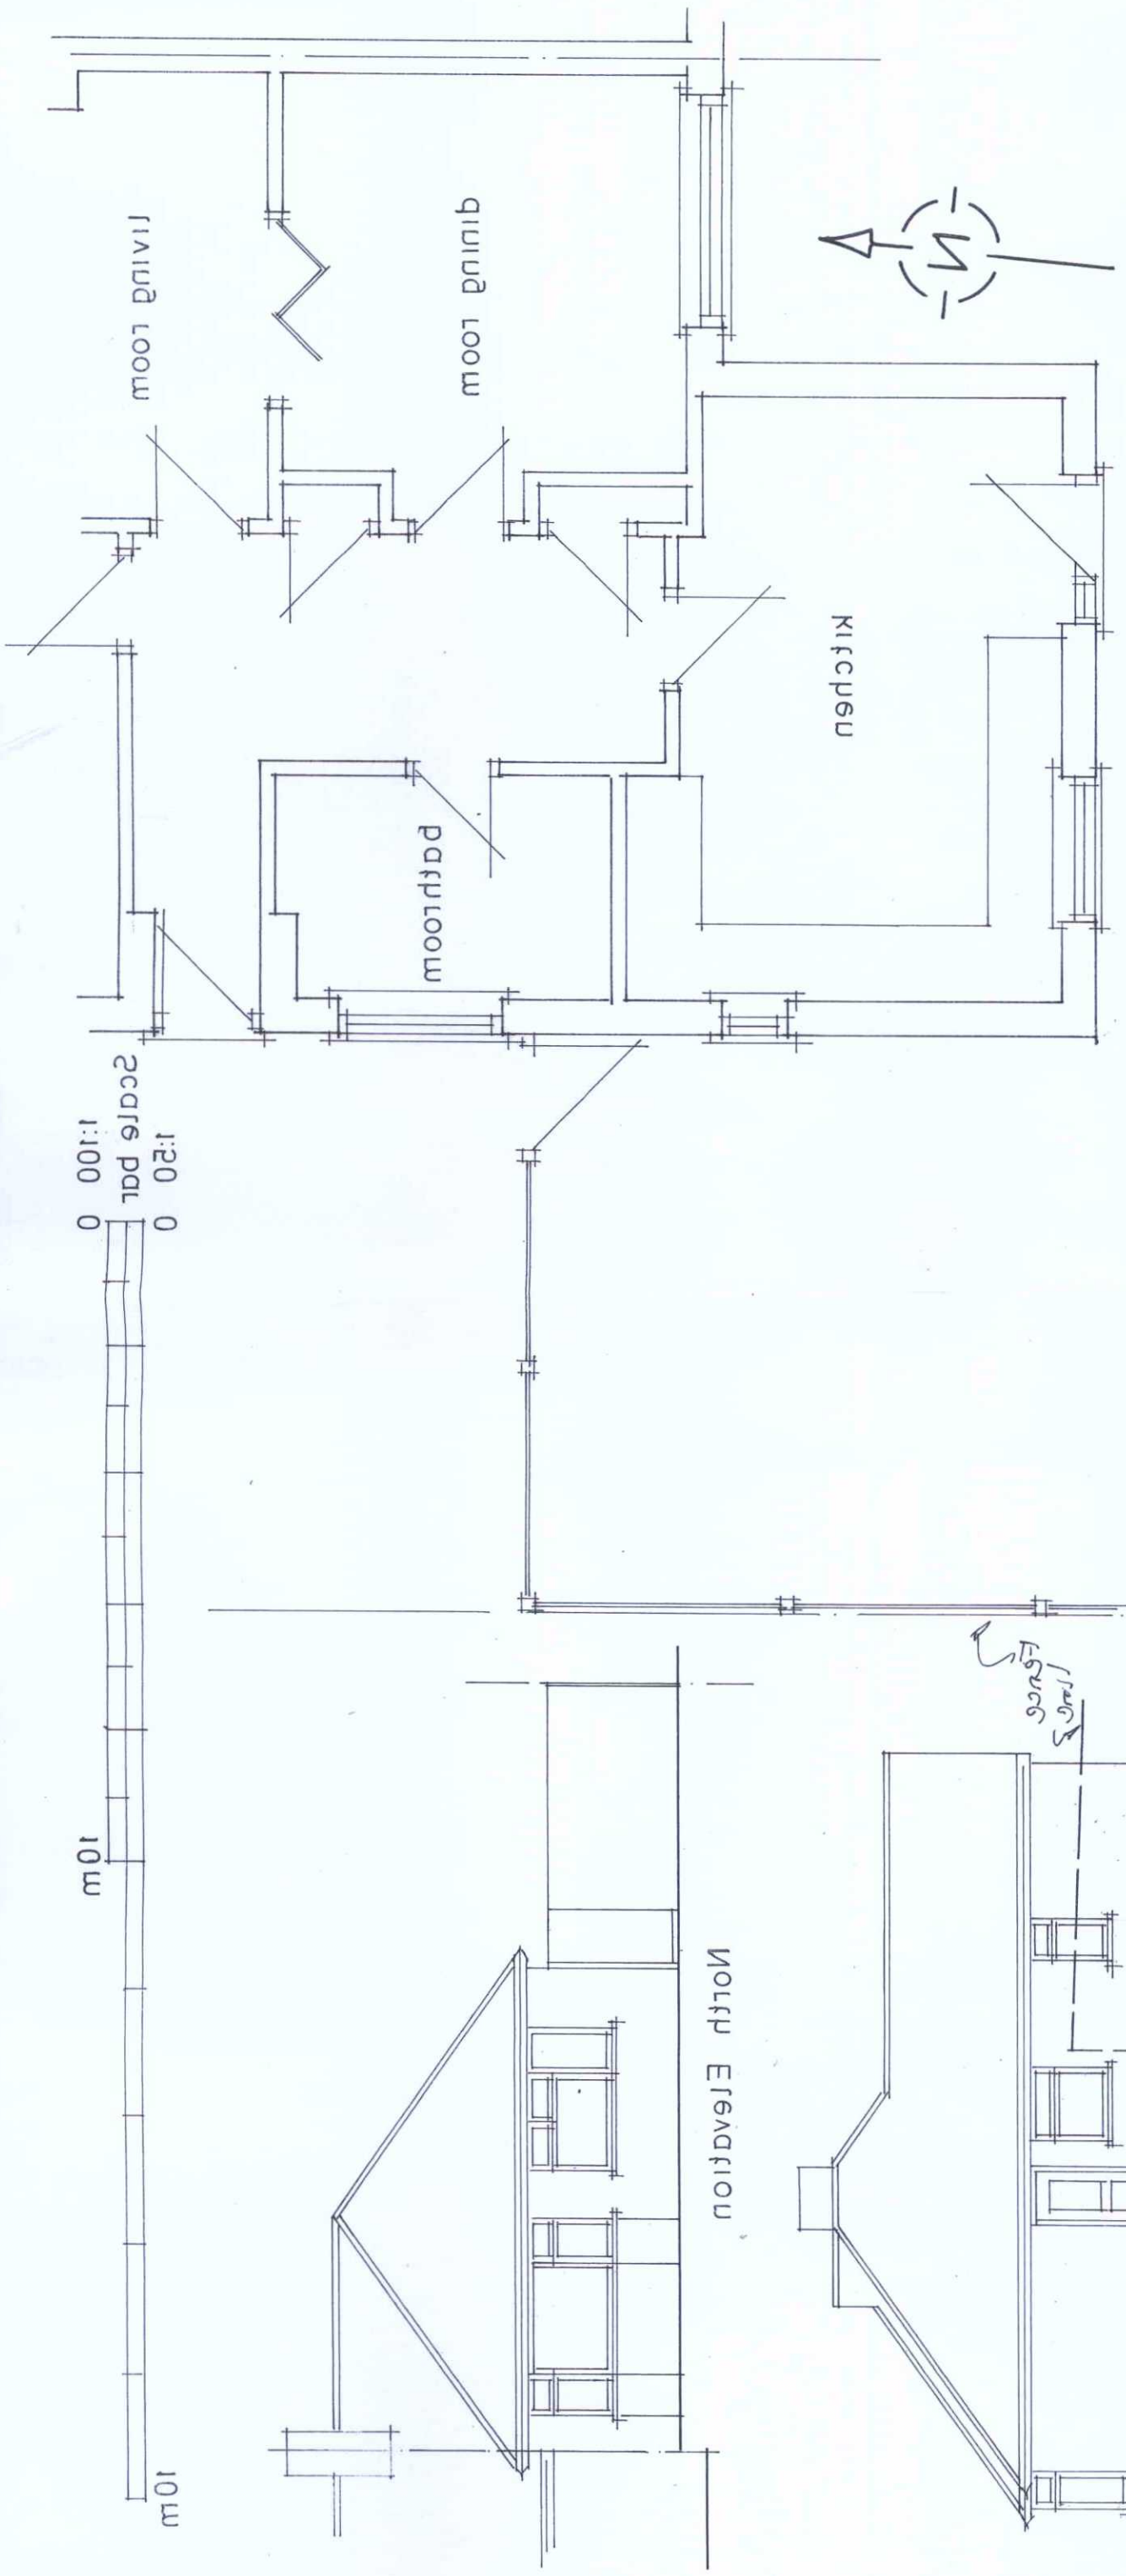

Drg no 47102
Scale 1:50 1:100
Southwick
34 Horsham Way
Existing Layout

DATE VALID	PLAN
18 OCT 2016	AWDM/1582/16

ADUR & WORTHING
PLANNING SERVICES

A3