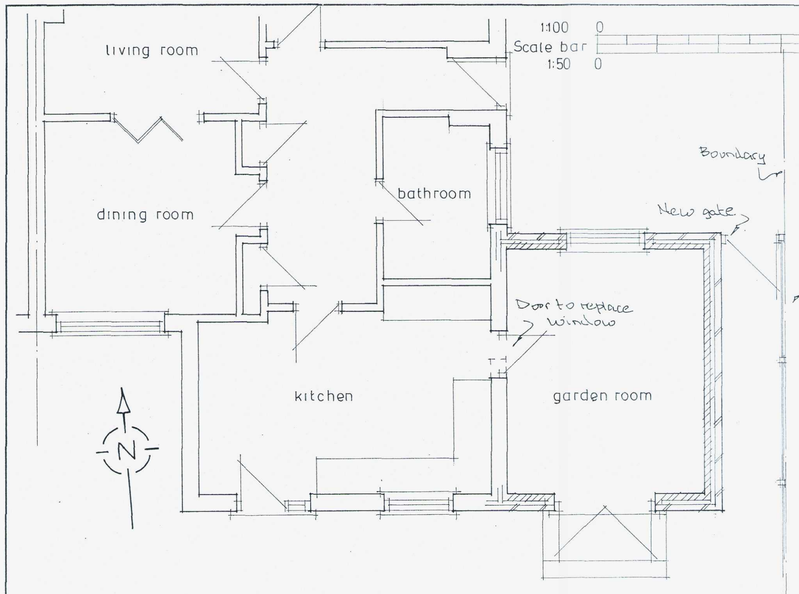

1:100 Scale bar 1:50



North Elevation

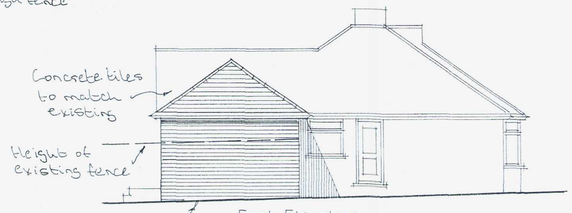

East Elevation

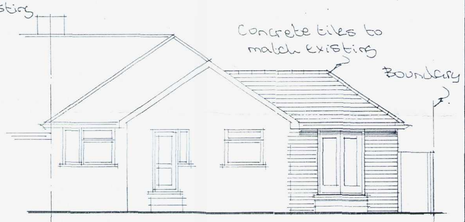

South Elevation

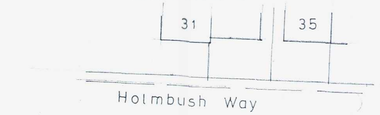

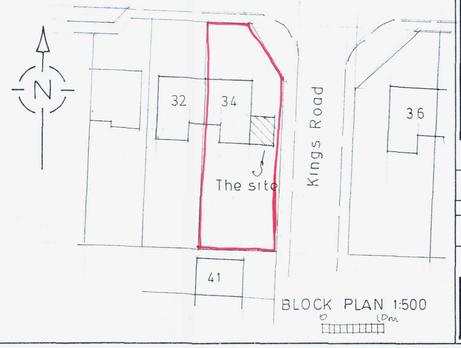

BLOCK PLAN 1:500

NOTES

A		
	Date	Revisions

© copyright

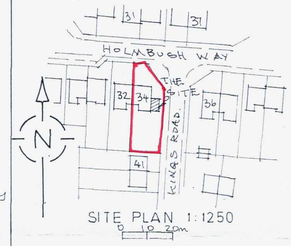

SITE PLAN 1:1250

Job Title

Proposed Extension

ADUR & WORTHING PLANNING SERVICES
PLAN AWDM/ 1582/16
VALID 18 OCT 2016

Drawing Title

34 Holmbush Way
Southwick

Scale 1:50 1:100

Date | Drawn by

Drg No. 477/01 | Rev.

594 x 420mm A2