DO NOT SCALE FROM THIS DRAWING

PLAN No. 1589/16

25 OCT 2016

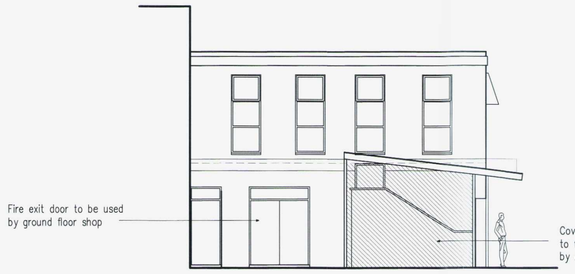

Proposed North Elevation

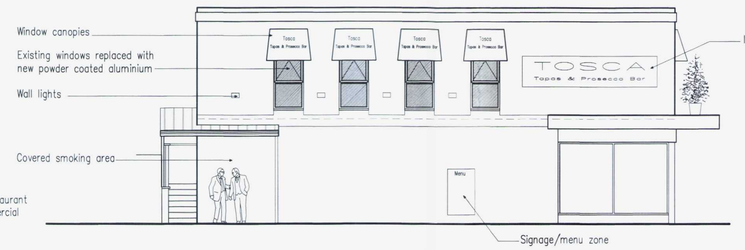

Proposed West Elevation



Proposed South Elevation

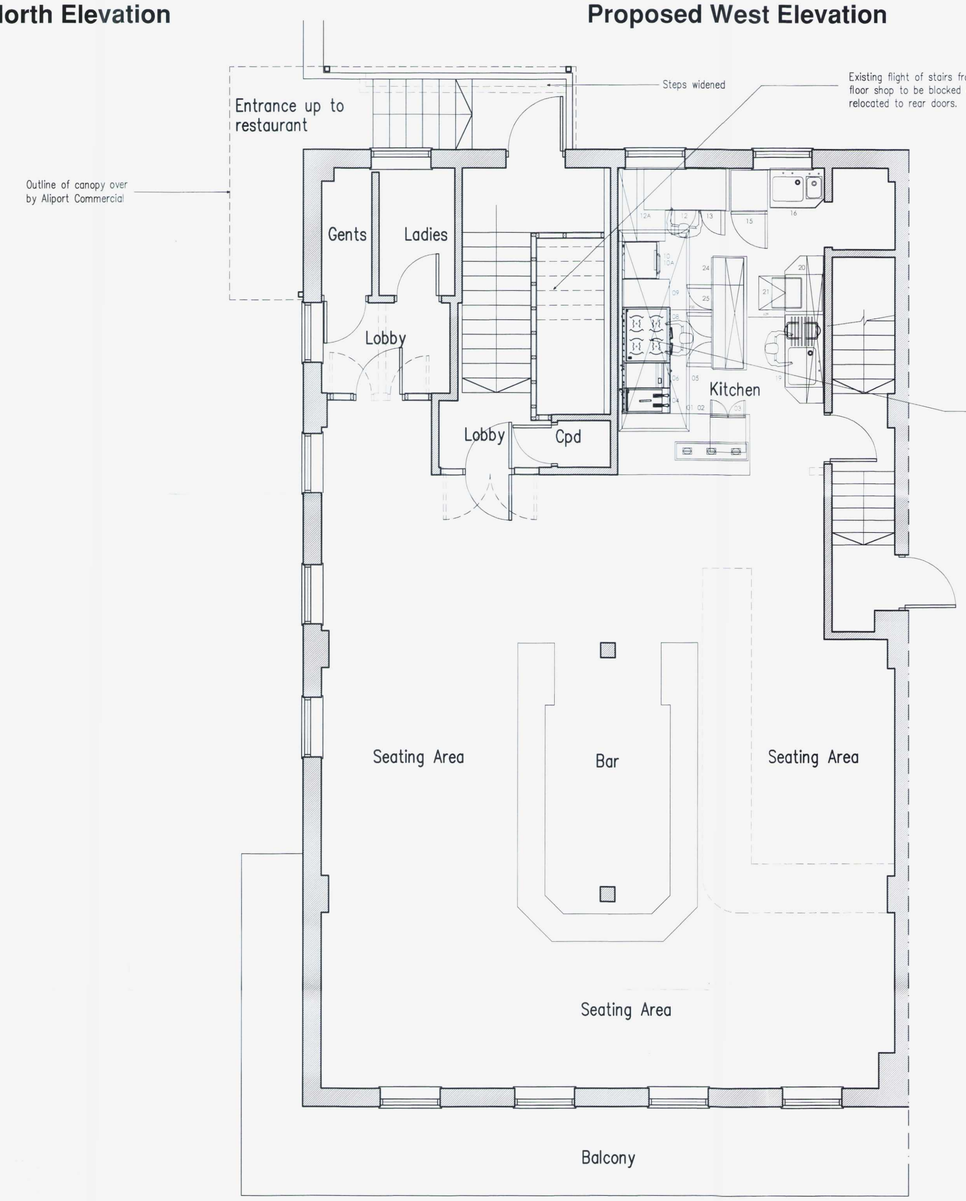

Proposed Floor Plan

Notes:

1. All doors on fire escapes to be opened by a single action without the use of a key.

2. New or extended parts of the automatic fire alarm and emergency lighting are to meet the current British Standards. Copies of the design, installation and testing certificates are to be provided to Building Control Department.

3. New windows to be fitted with double glazed units, min. U Value of 1.60 W/m2k, inner pane in Low E glass. Where cills are less than 800mm above FFL both panes to be in 4mm Toughened Safety Glass. Protection against falling to be provided where cills are less than 800mm above FFL.

4. Fire exit signage to comply with BS 5499 Parts 1 & 4.

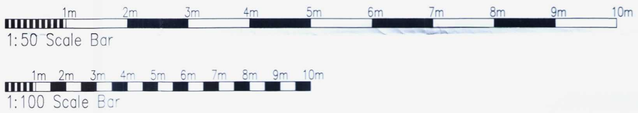

B	17.10.16	Signage amended
A	12.10.16	Additional notes added

Proposed Alterations To 20 Southwick Square, Southwick, West Sussex

rja Planning & Building Consultants Ltd.
16 Greenacres
Shoreham-By-Sea
West Sussex
BN43 5WY
t/f: 01273 467297 mob: 07971 375739
e: rex@rjapbc.co.uk web: www.rjapbc.co.uk

Chartered Institute of Architectural Technologists

PROJECT: 20 Southwick Square, Southwick, West Sussex

DRAWING TITLE: Proposed Floor Plans & Elevations

CLIENT: Mr E Godanci

DWG NO: DWG-02

REVISION: B

SCALE: 1:50, 1:100 @ A1

DATE: 09.06.15

DRAWN: rex