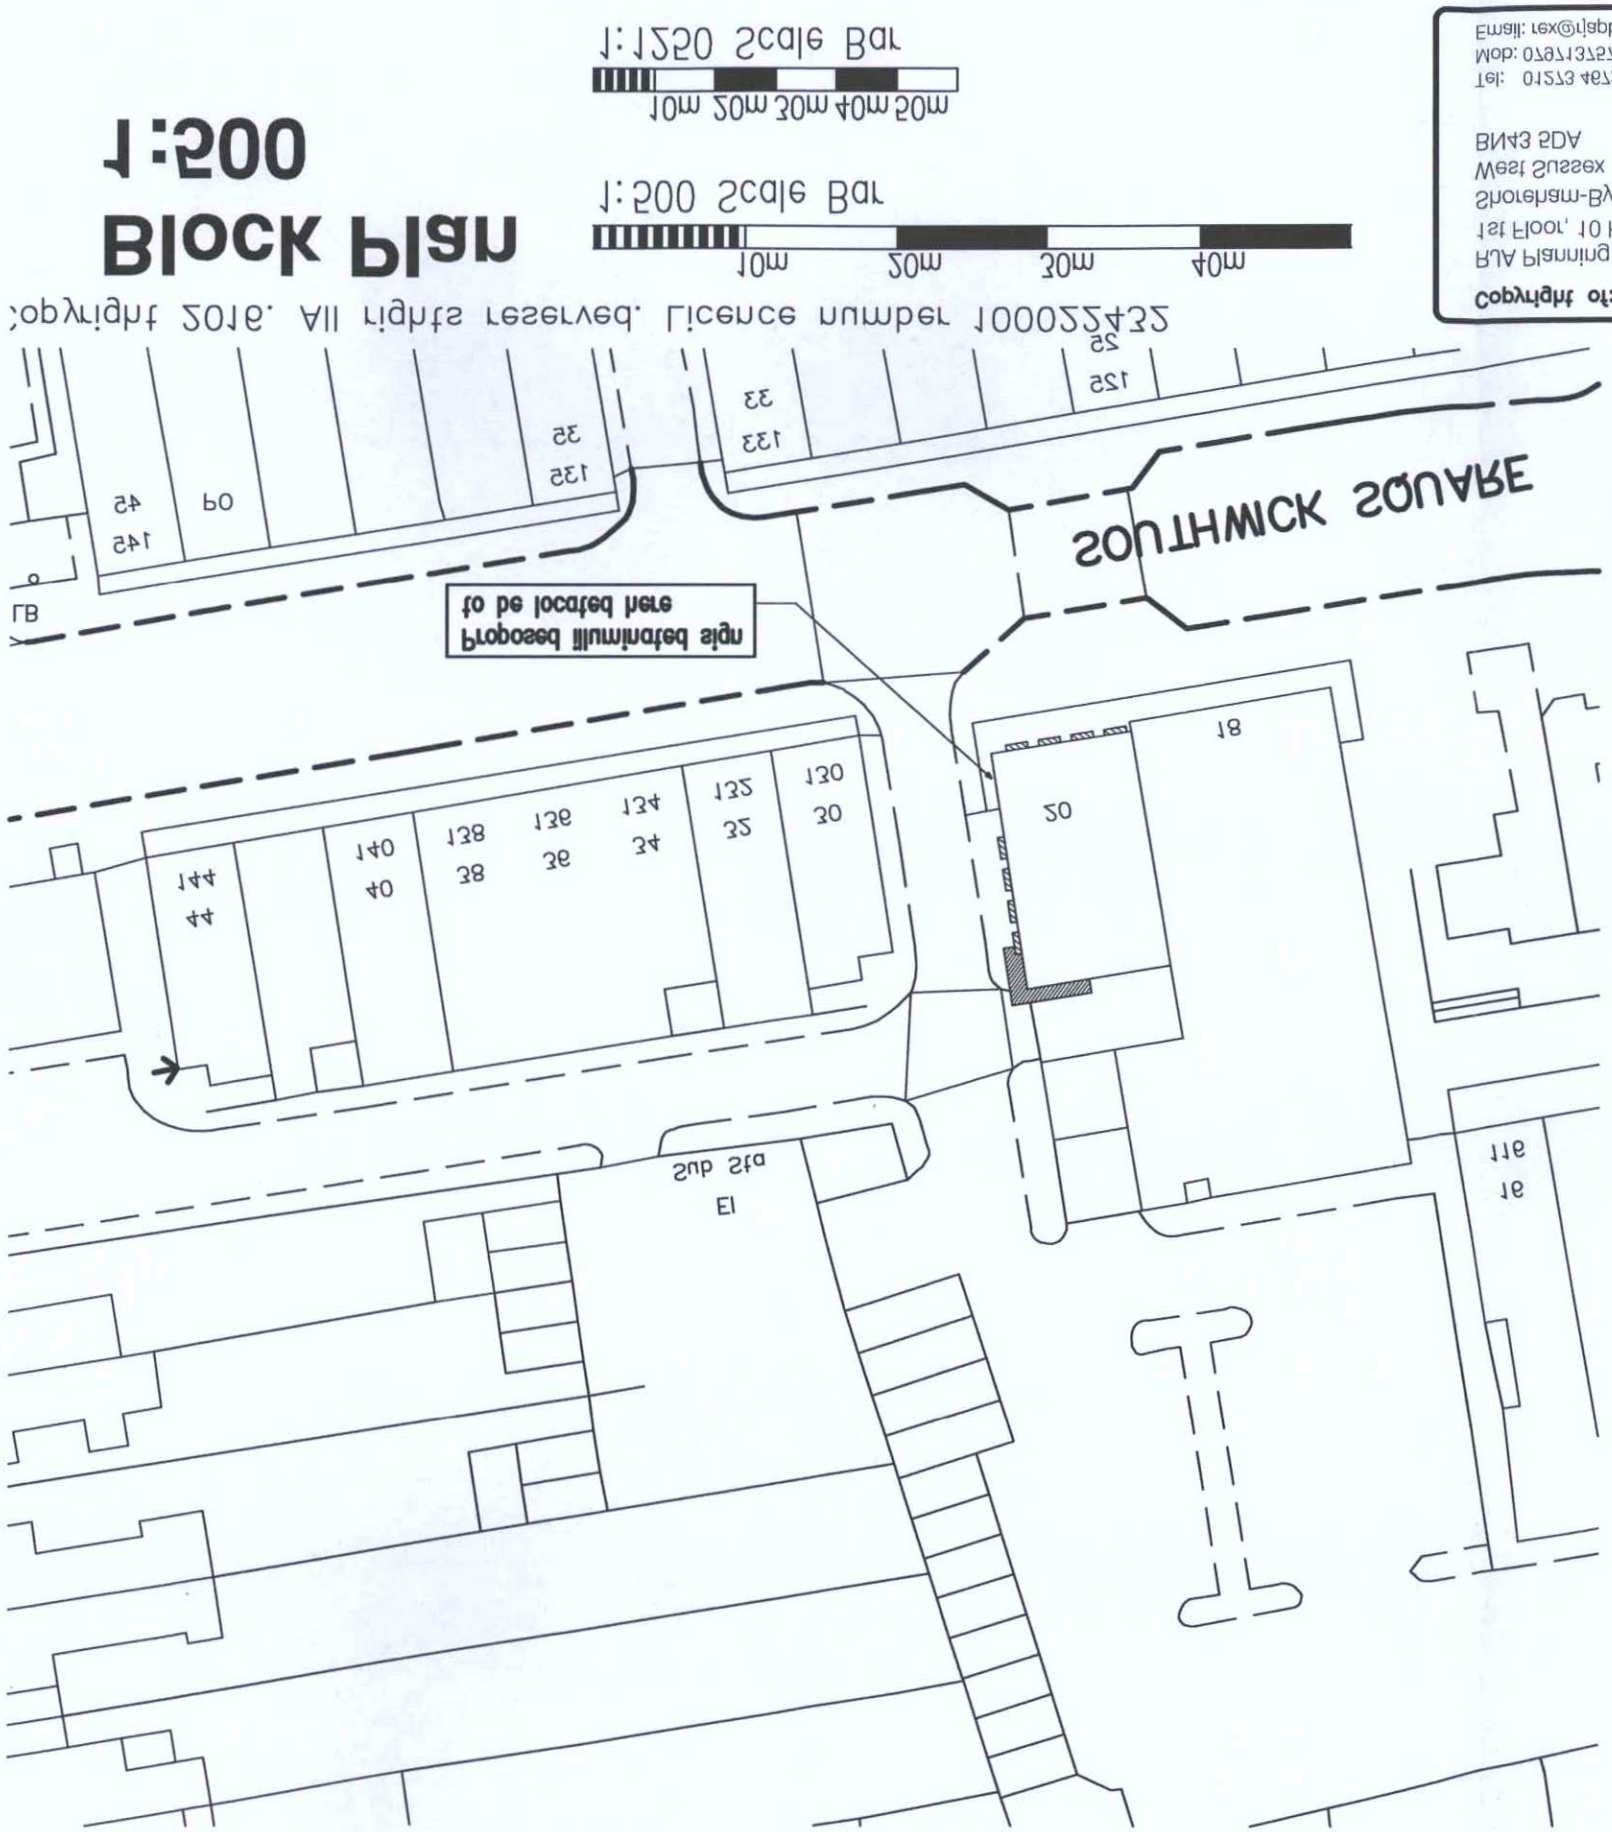



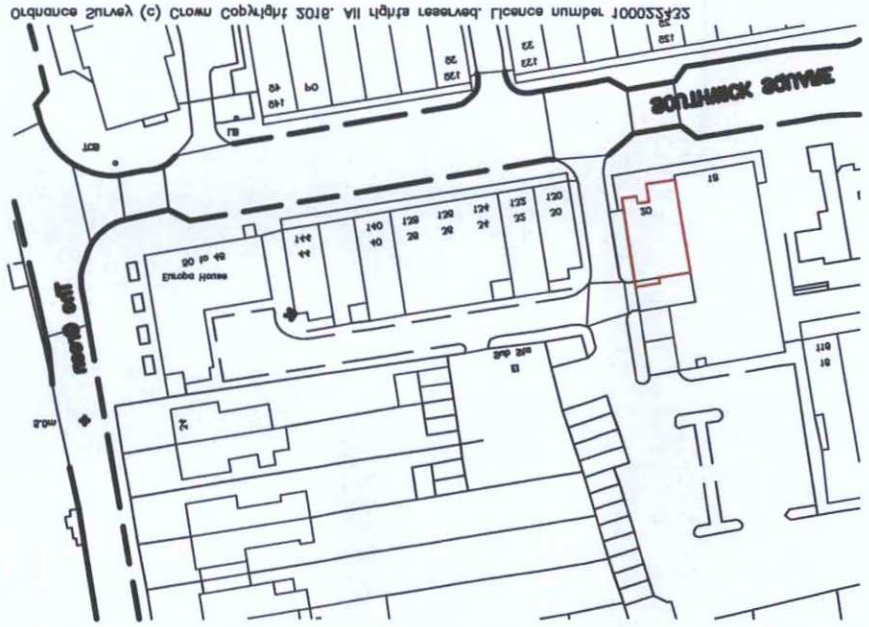

Location Plan 1:1250

Copyright of:
RLA Planning & Building Consultants Ltd.
1st Floor, 10 High Street
Shoreham-By-Sea
West Sussex
BN43 5DA
Tel: 01273 467297
Mob: 07971375739
Email: rex@rlapbc.co.uk

Project:
20a Southwick Square
West Sussex

Title:
Location & Block Plans

Client:
Mr E. Codanci

Scale:
1:1250, 1:500 @ A3

Date:

Drawn:

Dwg. No. DMC-Loc

Rev'n

ADUR & WORTHING PLANNING SERVICES	
PLAN	AWDM/1288/16
DATE	25 OCT 2016
VALID	