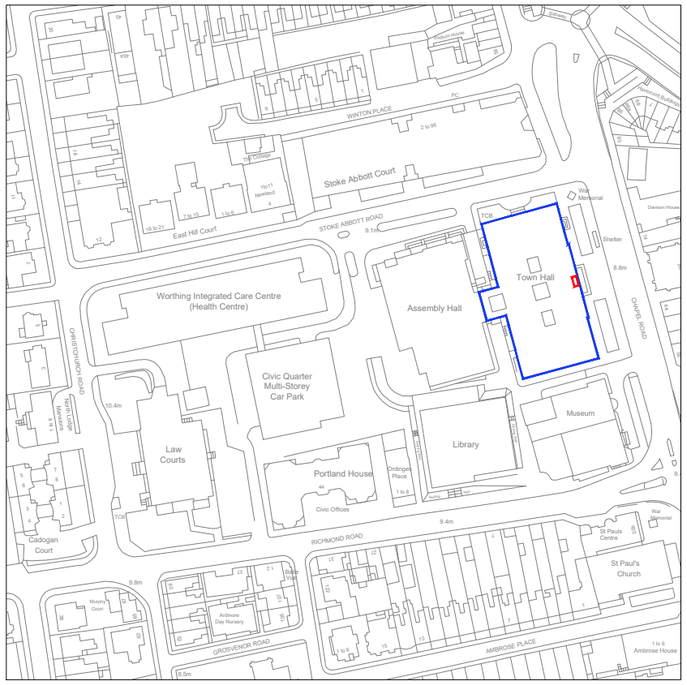



LOCATION PLAN

Scale 1:2500

Scale in Metres

0 10 25 50 100 125

N

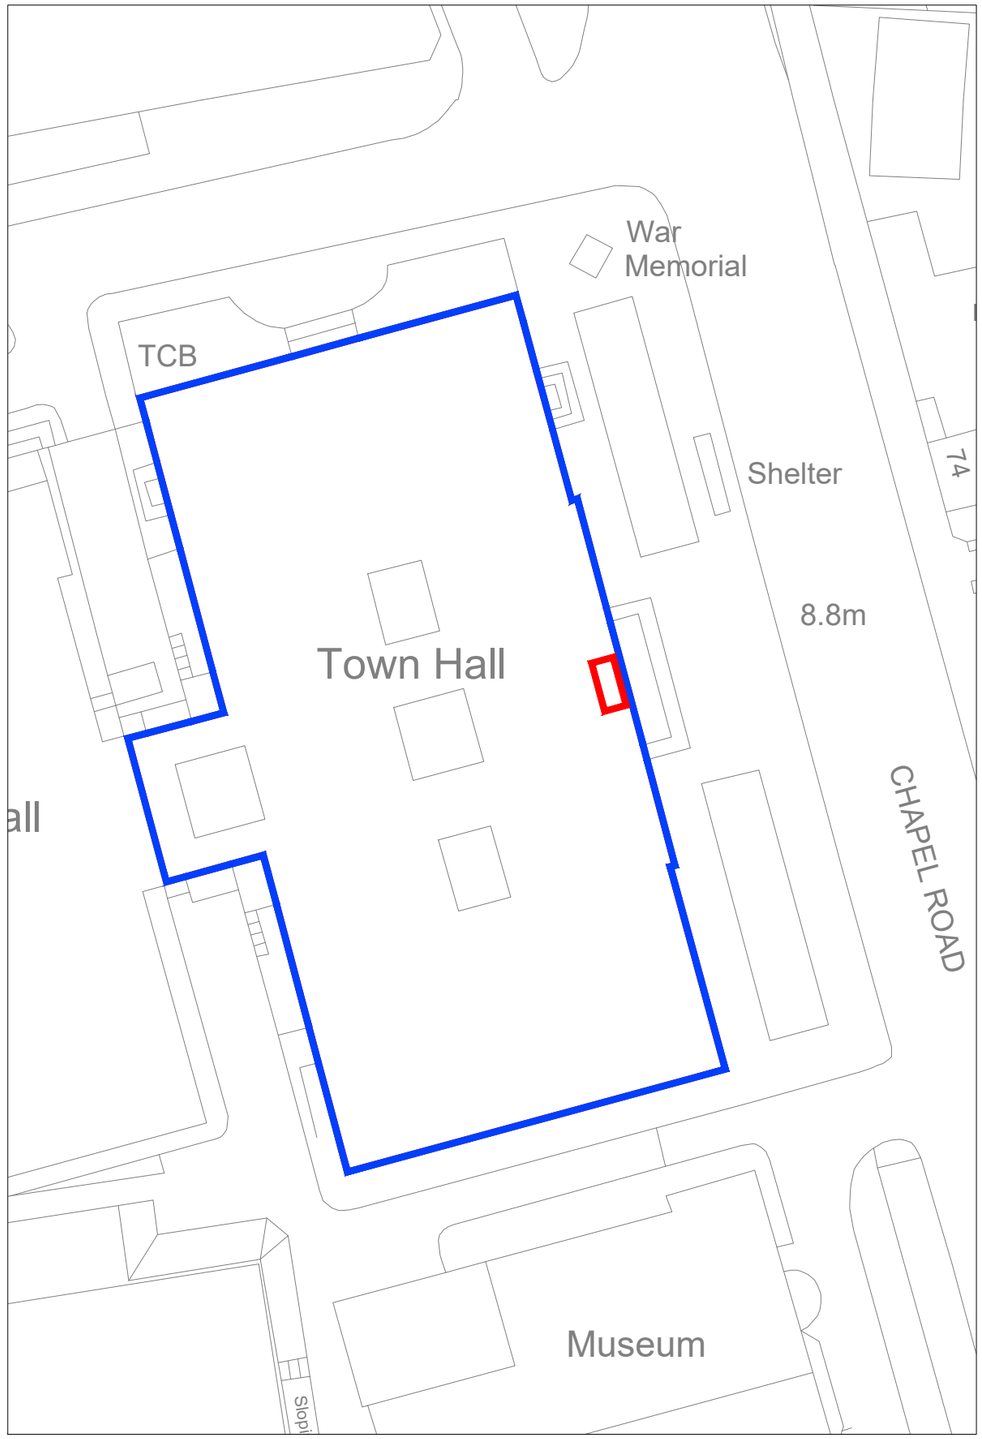

BLOCK PLAN

Scale 1:500

Scale in Metres

0 5 10 15 20 25

N

© Crown Copyright and database right (2025). Ordnance Survey 1000024321 & 100018824

Notes:

1. Do not scale from this drawing.
2. All dimensions are in millimetres / metres unless stated otherwise.

Rev	Description	By	Date
.	.	.	.

AMENDMENTS

Drawing Status:

FOR INFORMATION

ADUR & WORTHING
COUNCILS
TECHNICAL SERVICES
TOWN HALL, CHAPEL ROAD
WORTHING BN11 1HA
www.adur-worthing.gov.uk
surveyors@adur-worthing.gov.uk

Property Title:

TOWN HALL, CHAPEL ROAD, WORTHING, BN11 1HA

Drawing Title:

LOCATION & BLOCK PLAN

Scale @ A3:	Date:	
1:2500, 1:500	**15-01-2025**	
UPRN:	Drawn By:	Checked By:
100062226888	**TR**	**AC**
Drawing No:		Rev:
YYAWXX / AWC / 00 / ZZ / DR / B / 0001		**-**