
Worthing Town Hall, Chapel Road, Worthing, BN11 1HA
Site Location Plan - 001
08 January 2020

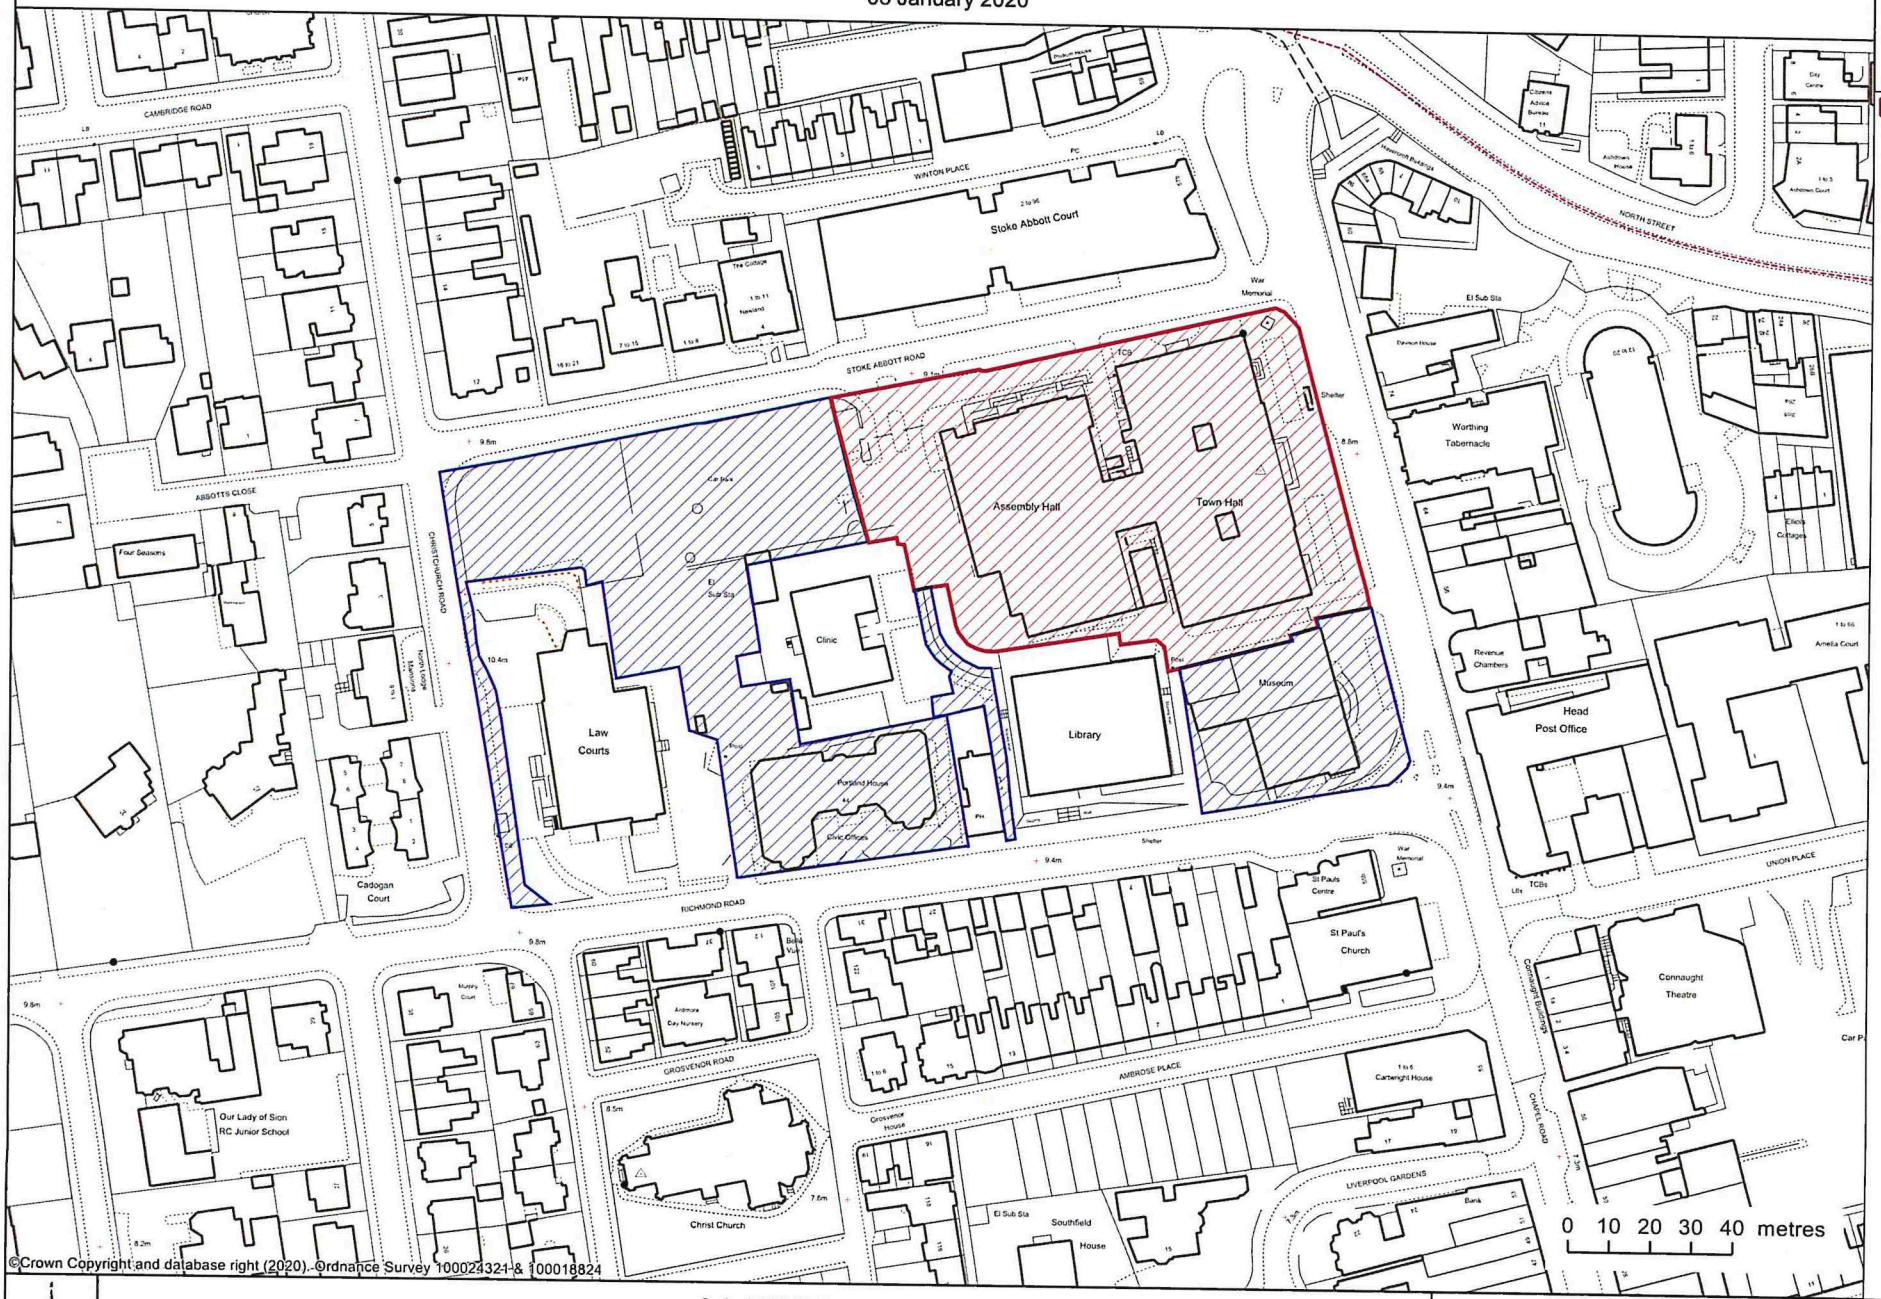

©Crown Copyright and database right (2020). Ordnance Survey 100024321 & 100018824

ADUR & WORTHING COUNCILS

Adur Worthing Boundary

Scale: 1:1250 @ A3
Technical Services

Copyright:
This map is reproduced from Ordnance Survey material with the permission of Ordnanace Survey on behalf of the Controller of Her Majesty's Stationery Office Crown Copyright. Unauthorised reproduction Infringes Crown copyright and may lead to prosecution or civil proceedings. Licence Number 100024321 & 100018824, 2018