
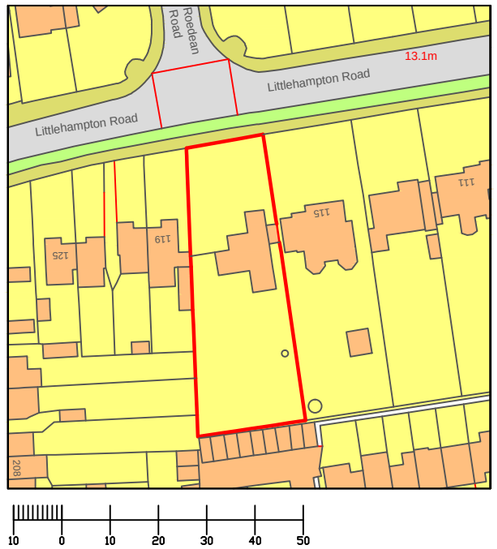


Scale 1:1250

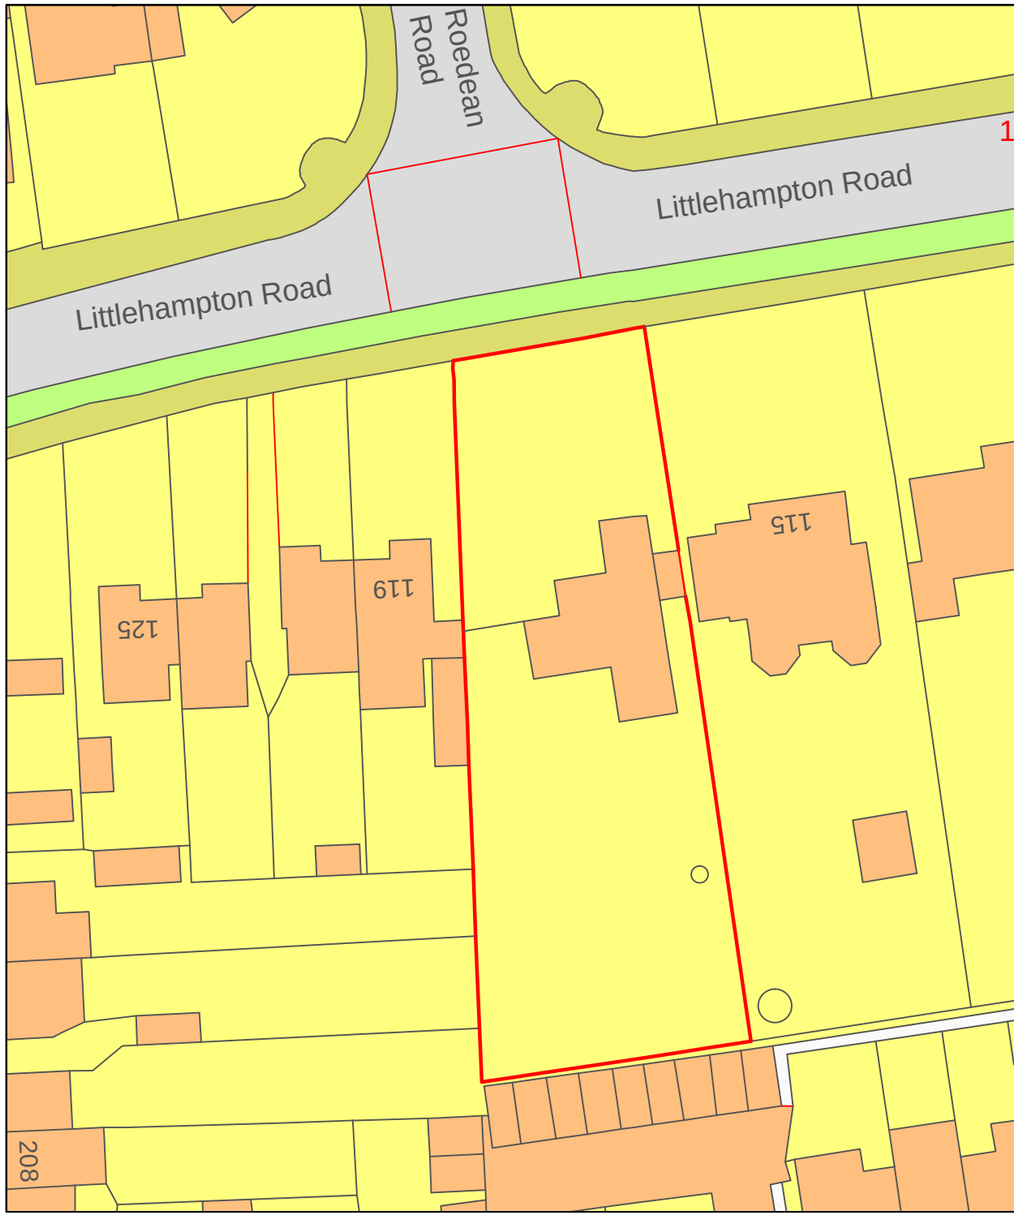

Scale 1:500

117 Littlehamprton Road
Worthing
BN13 1 QU

Existing Block/Location Plan

Scale: 1 : 1250 / 1 : 500
Date: June 2025
Drawn By: G . Lednor

Drawing No.
000/01 Rev B