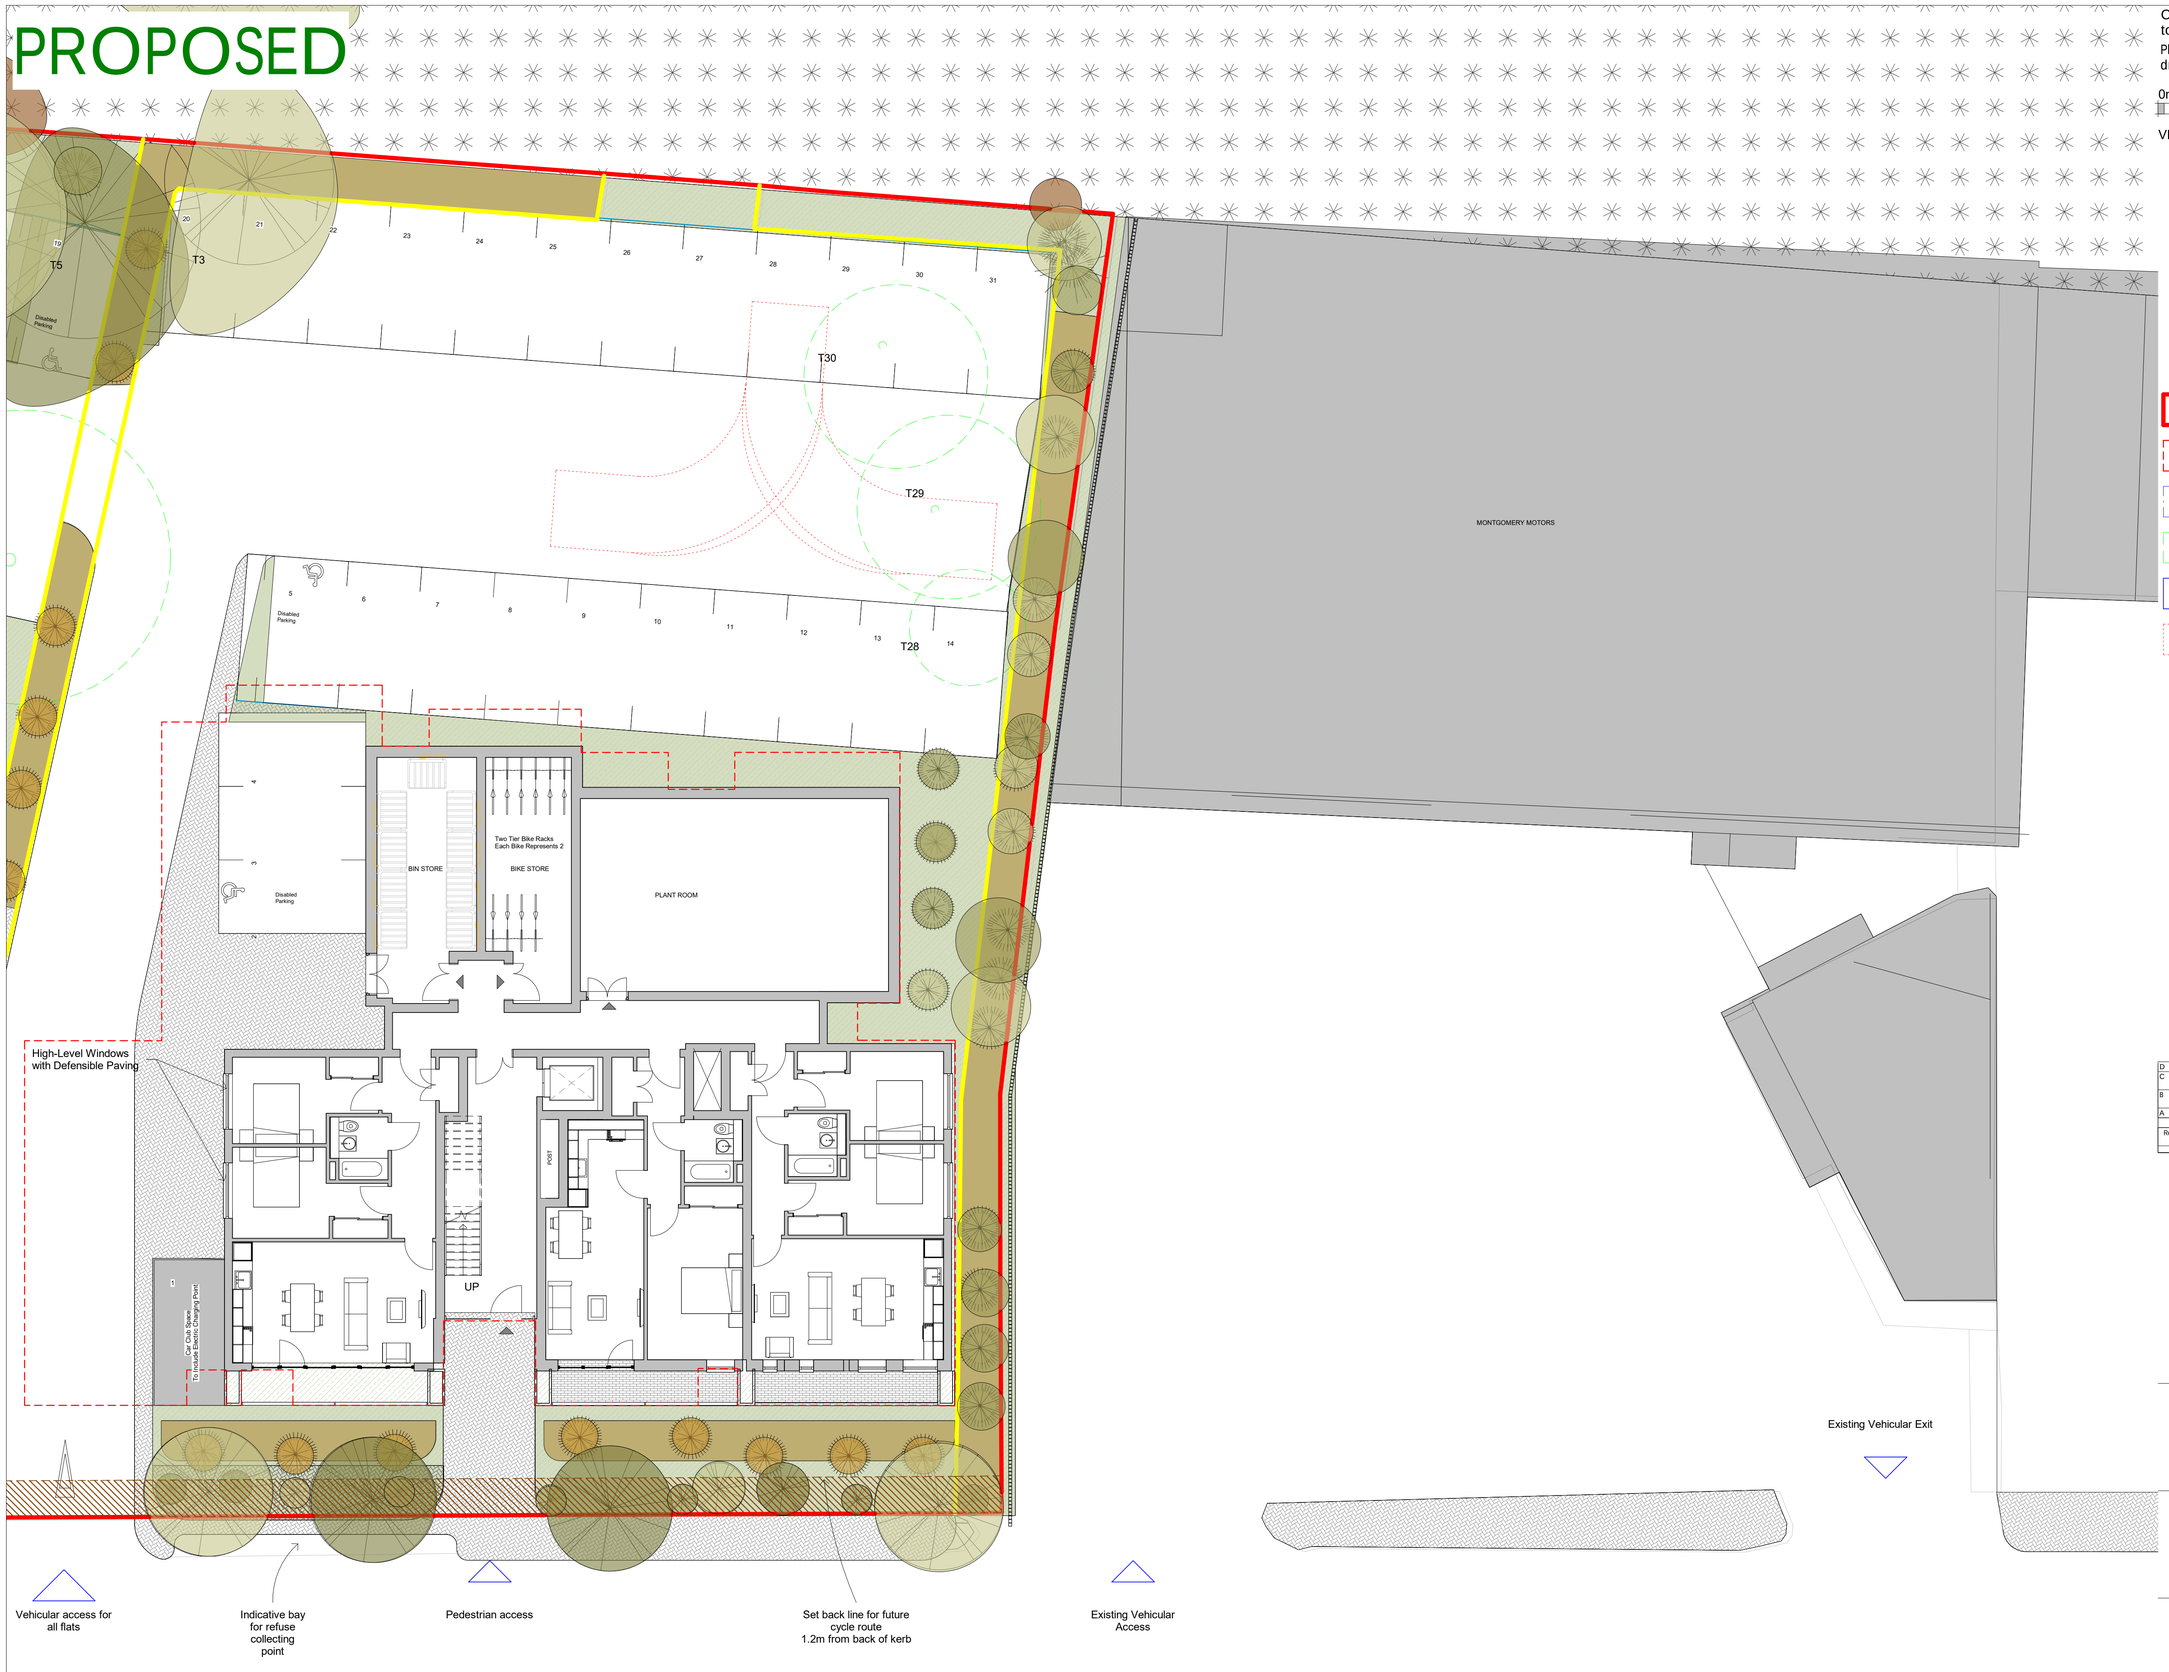

Only figured dimensions are to be used. All dimensions to be checked on site.

Please note: Refer to 'type' of drawing below; planning drawings should only be treated as such.

0m 2m 4m 6m 8m 10m

VISUAL SCALE 1:100 @A1

N

- BOUNDARY LINE
- BUILDING OVERHEAD
- CAR PARK DIRECTIONS
- TREES TO BE REMOVED
- SITE ENTRANCE
- TURNING POINT

Rev	Description	Date	Drwn by	Chckd by
D	Plans & elevations updated to reflect moved flats & parking	25/11/19	JL	LRA
C	Additional ground floor flats added, plant room & bike store moved	22/10/19	JL	LRA
B	Updated elevations and plans following comments from WSCC and Planning Officer	11/10/18	JL	LRA
A	Updated following comments from Peter Barnett	17/09/18	JL	LRA

APPLICATION FOR DETAILED

PLANNING CONSENT

Liam Russell Architects
architecture and development

LRA Brighton - 24 Windlesham Road, Brighton, East Sussex, BN1 3AG, UK
LRA Manchester - Pod 79, The Greenhouse, MediaCityUK, Salford, M50 2EQ, UK
- t +44 (0)845 180 3676 f +44(0)845 180 3675 www.liamrussellarchitects.com -
Liam Russell Architects Ltd registered in England and Wales 04758636

JOB Albion Street	CHECKED LRA
	DRAWN JL/LGR
CLIENT Adur Homes	DATE 25/11/19
	SCALE @ A1 1 : 100
DRAWING PROPOSED GROUND FLOOR SITE PLAN	REVISION D
	NUMBER 1538_PA_010-A

+00 Ground Floor

1 : 100

DO NOT SCALE FROM THIS DRAWING. THIS DRAWING IS COPYRIGHT ©