LOG CABIN
55 SOMPTING ROAD BN15 9LB.

SCALE ONE SQUARE = 100cm ∴ 1:100

Internal dimension 4084 × 4084

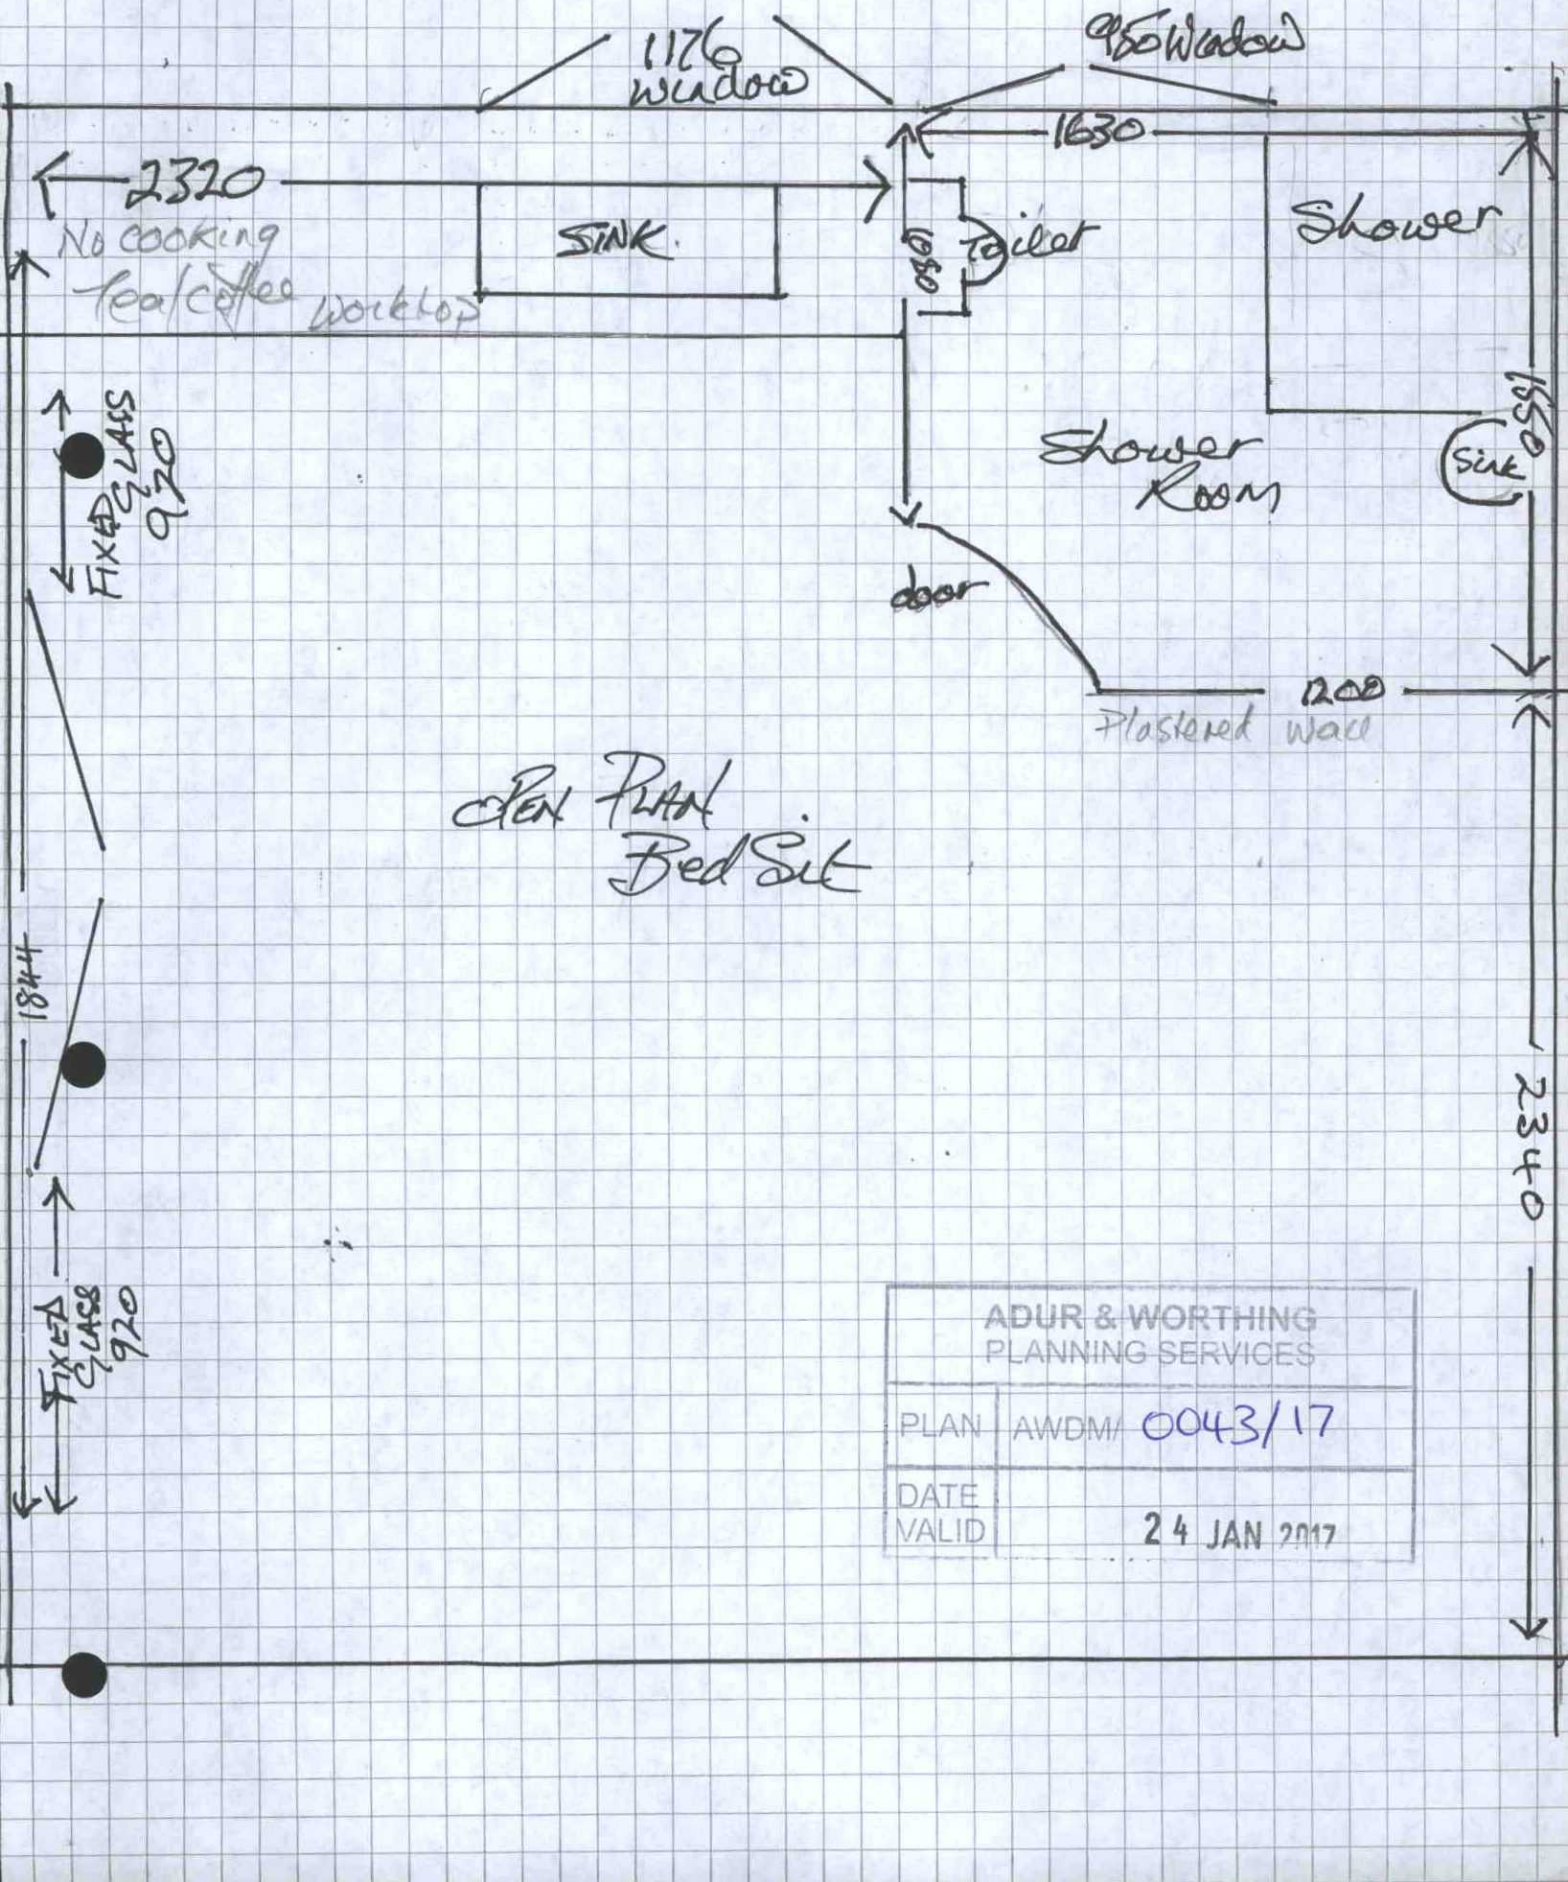

ADUR & WORTHING
PLANNING SERVICES

PLAN	AWDM/0043/17
DATE VALID	24 JAN 2017