
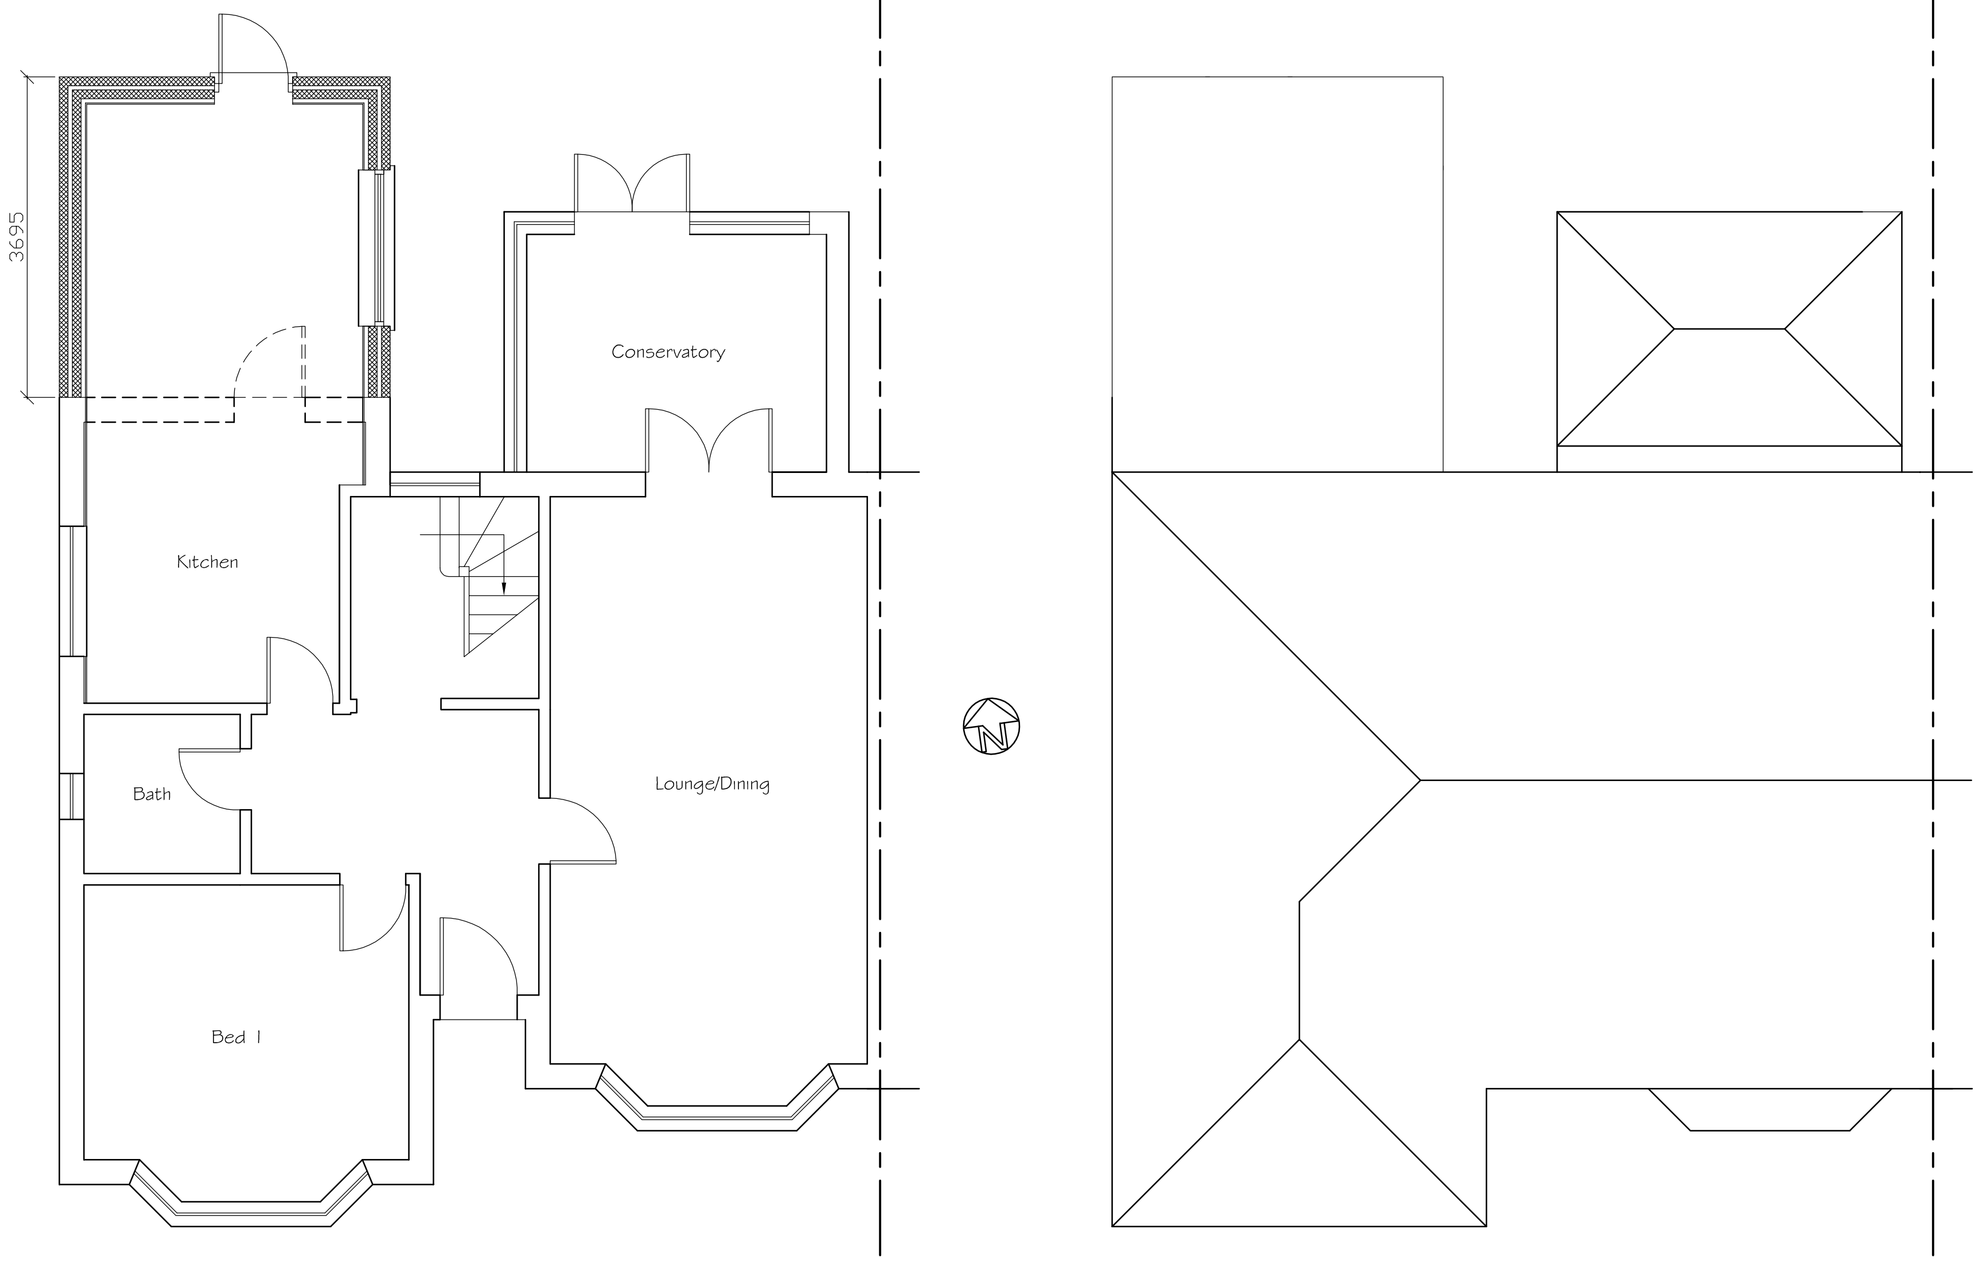


Proposed Ground Floor Plan

Proposed Roof Plan

0 0.5 1 2 3 4 5 6 7 8 9 10

SCALE 1:50

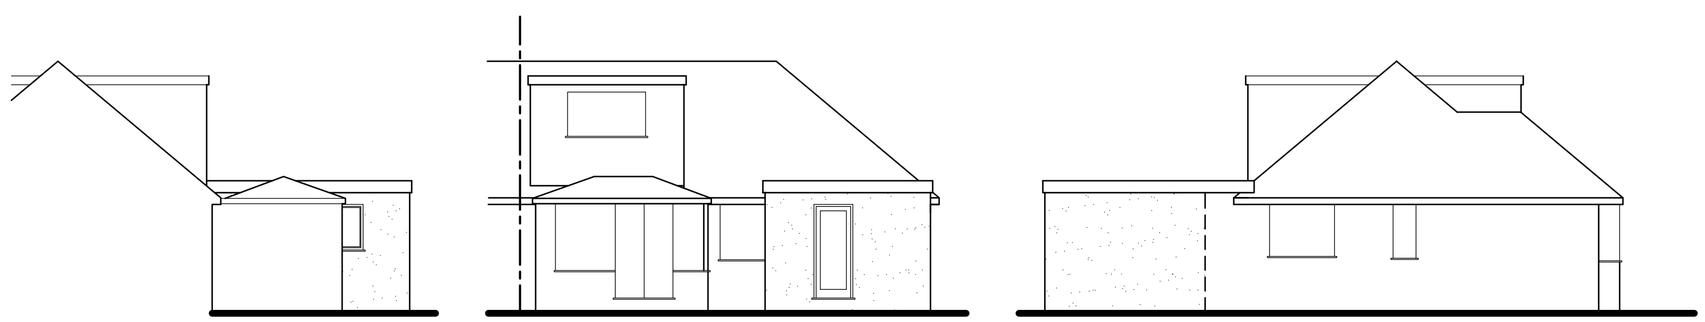

Proposed Side (East) Elevation

Proposed Rear (North) Elevation

Proposed Side (West) Elevation

0 0.5 1 2 3 4 5 6 7 8 9 10

SCALE 1:100

Tony Rogers
Building Consultants
Address: 40 Dawn Crescent, Upper Beeding
West Sussex, BN44 3WH
Telephone: 01903 815225 Fax: 01903 815225

Rev.	Date:	Revision Description:

Client: Mr & Mrs Winton

Address: 115 Manor Hall Road
Southwick
West Sussex
BN42 4NL

Project: Proposed single storey rear extension

Scale: 1:50 1:100
Paper Size A1

Date: February 2018

Drawing No: 18/1285/02

Drawn By: AWR

Revision: