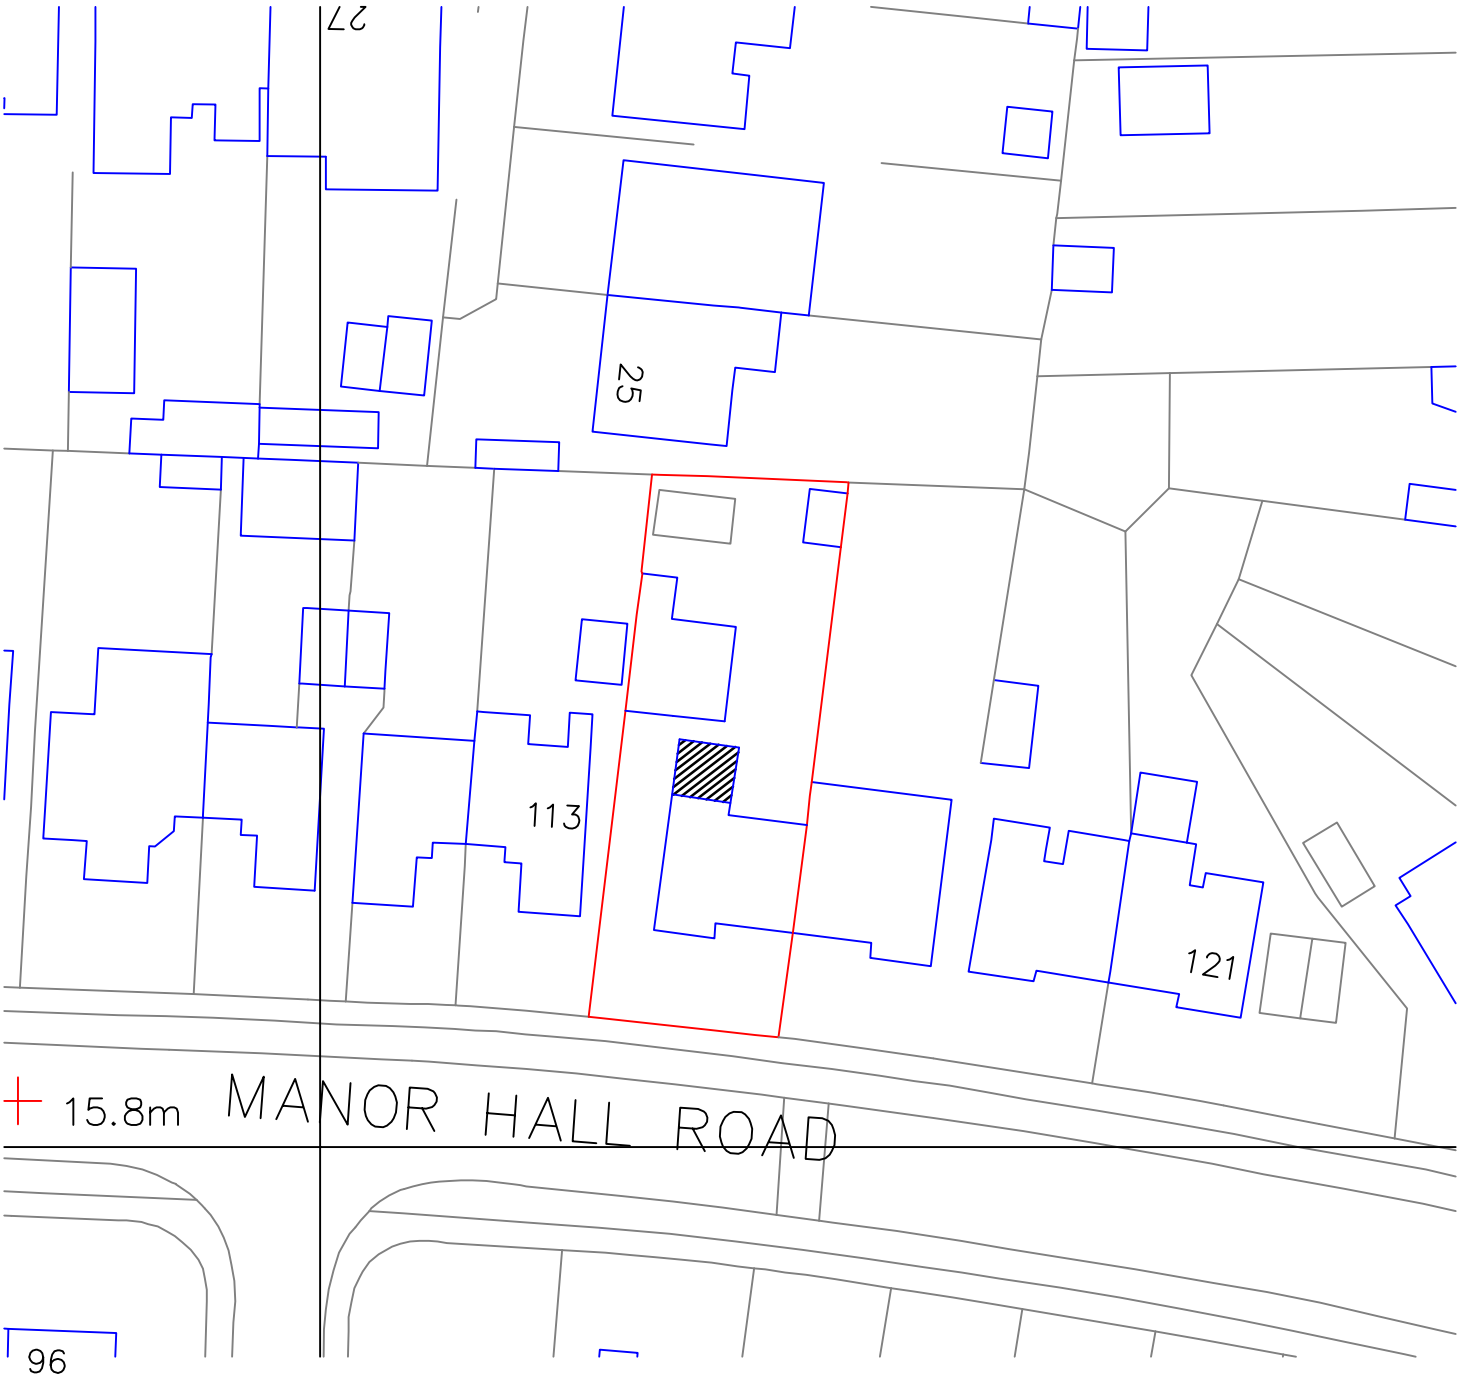


0 20 40 60 80

Metres
115 Manor Hall Road
Southwick
Block Plan 1:500
A4 Paper

N