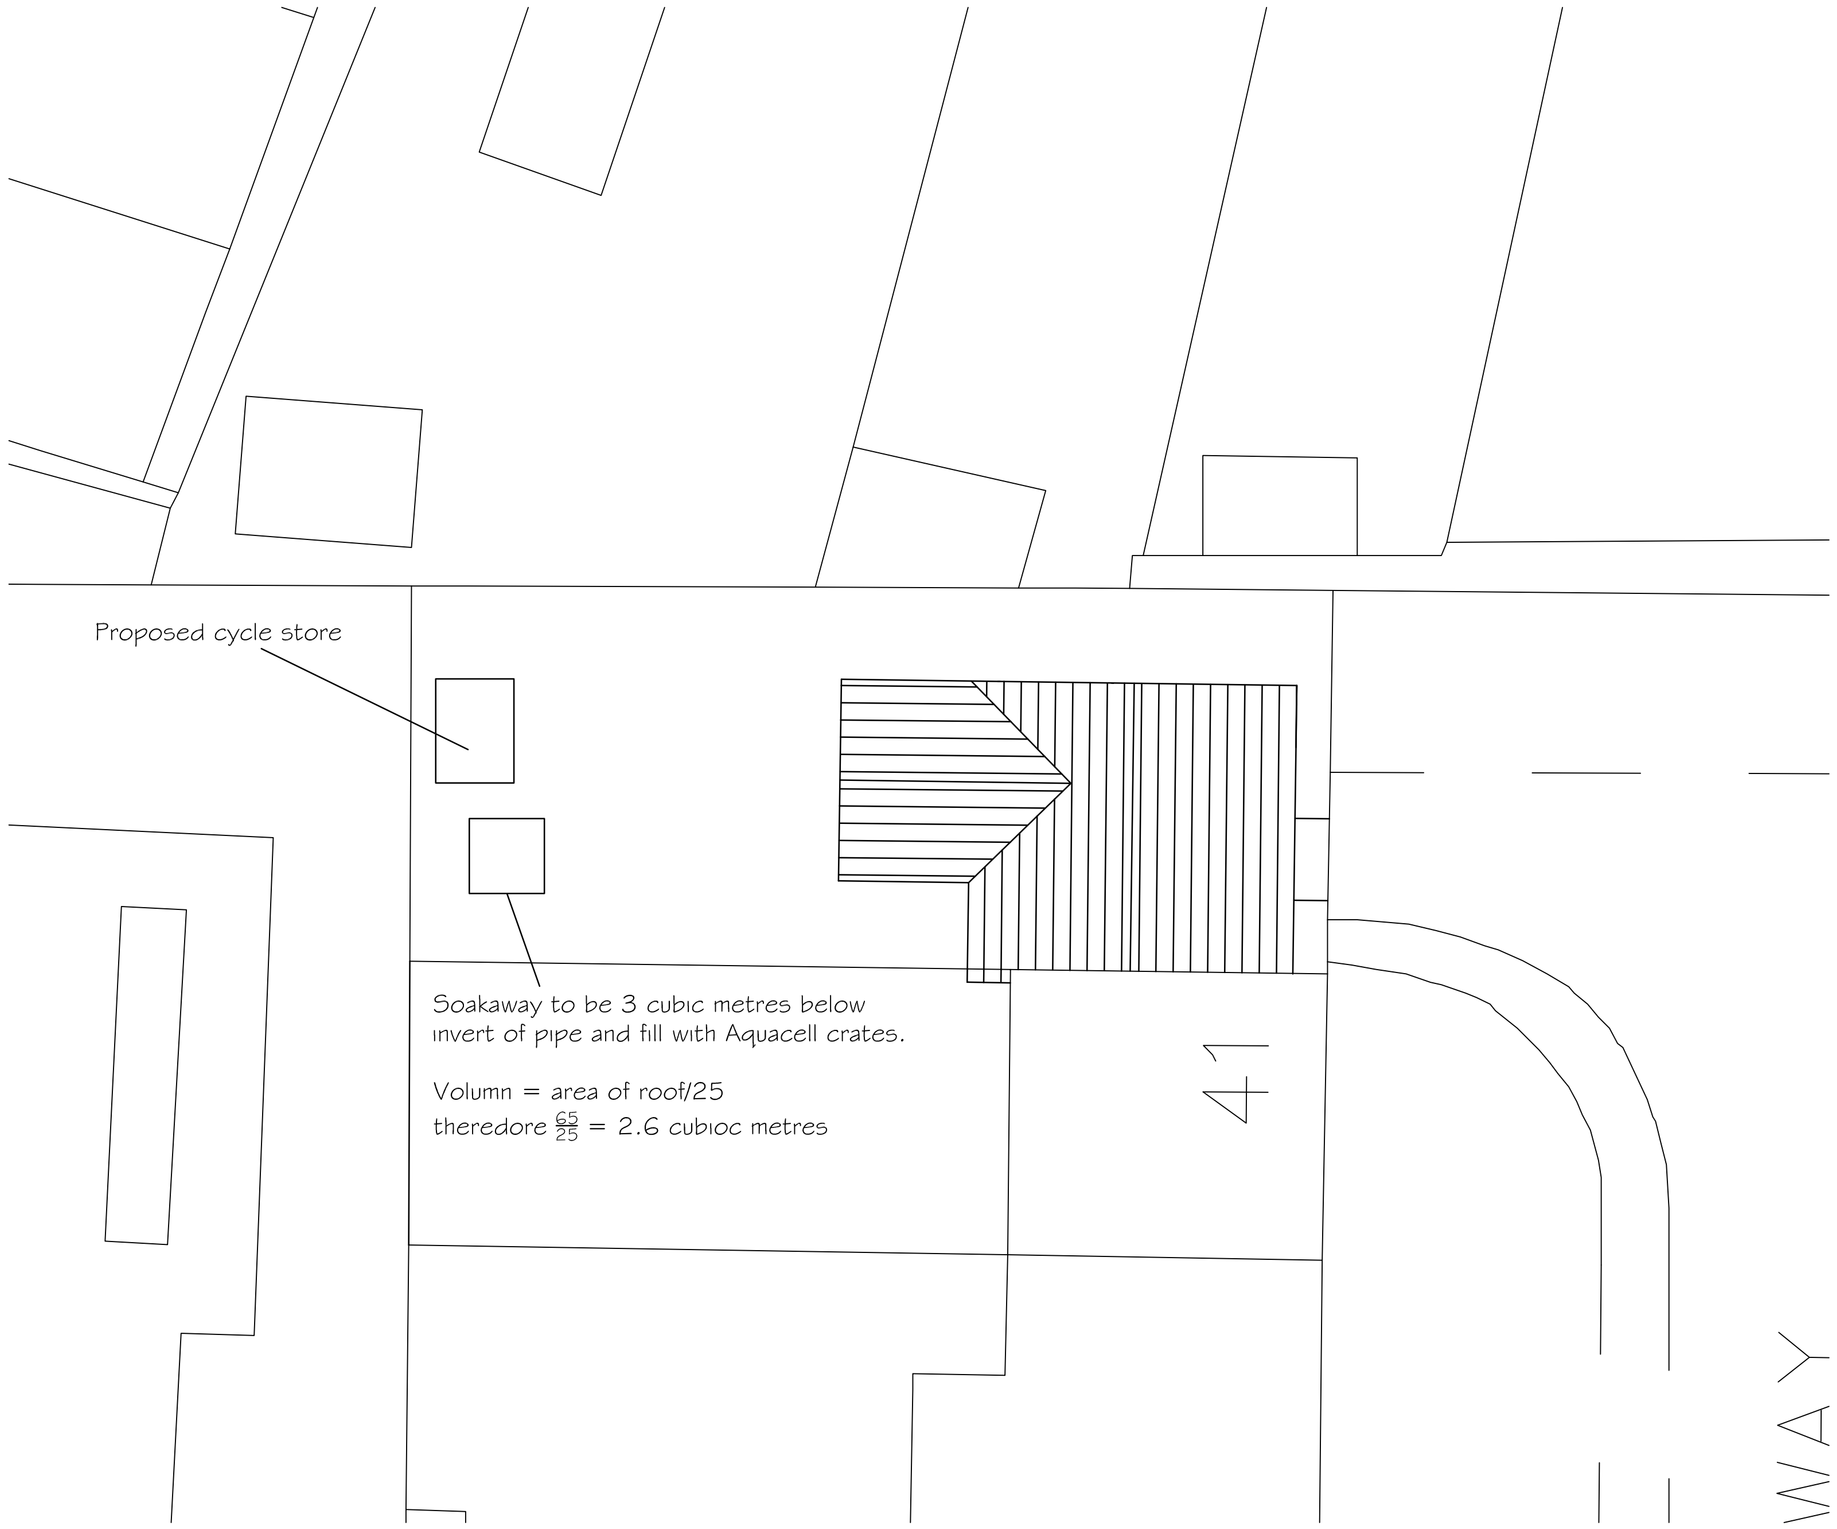

Layout Plan

0 0.5 1 2 3 4 5 6 7 8 9 10

SCALE 1:100

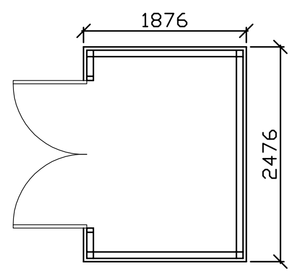

Bike Store Plan

Walls to be timber boarding and roof to be felt

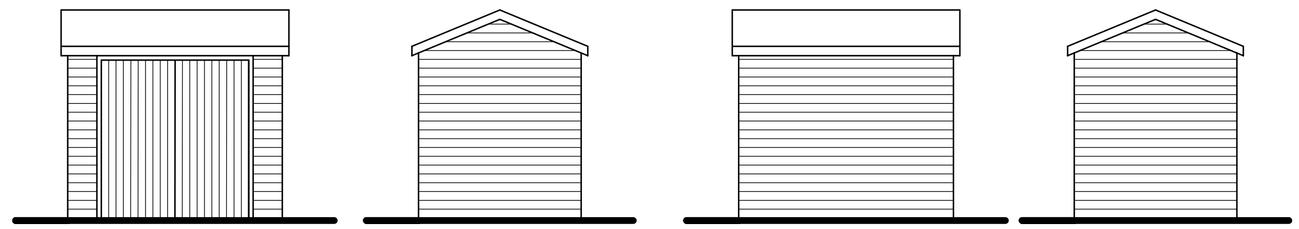

Front Elevation | Side Elevation | Rear Elevation | Side Elevation

0 0.5 1 2 3 4 5 6 7 8 9 10

SCALE 1:50

Tony Rogers
Building Consultants
Address: 40 Dawn Crescent, Upper Beeding
West Sussex, BN44 3WH
Telephone: 01903 815225 Fax: 01903 815225

Rev.	Date:	Revision Description:

Client: Mr P Meredith

Address: Plot adj 41 Old Barn Way
Southwick
West Sussex
BN42 4NS

Project: Proposed attaced dwelling

Scale: 1:50 1:100
Paper Size A1

Date: October 2016

Drawing No: 16/1176/02

Drawn By: AWR | Revision: