Proposed Elevations



East Elevation

Scale 1 : 100

0 1m 2m 3m

Planning Notes

Materials of new structure to match those of existing.

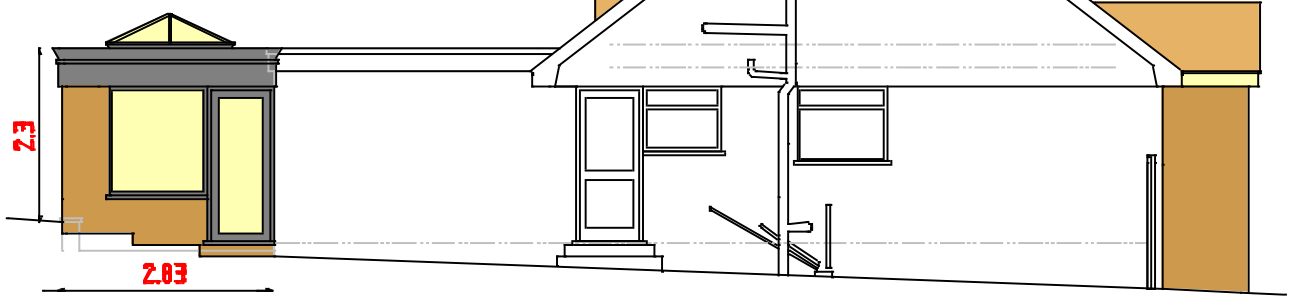

South Elevation



West Elevation

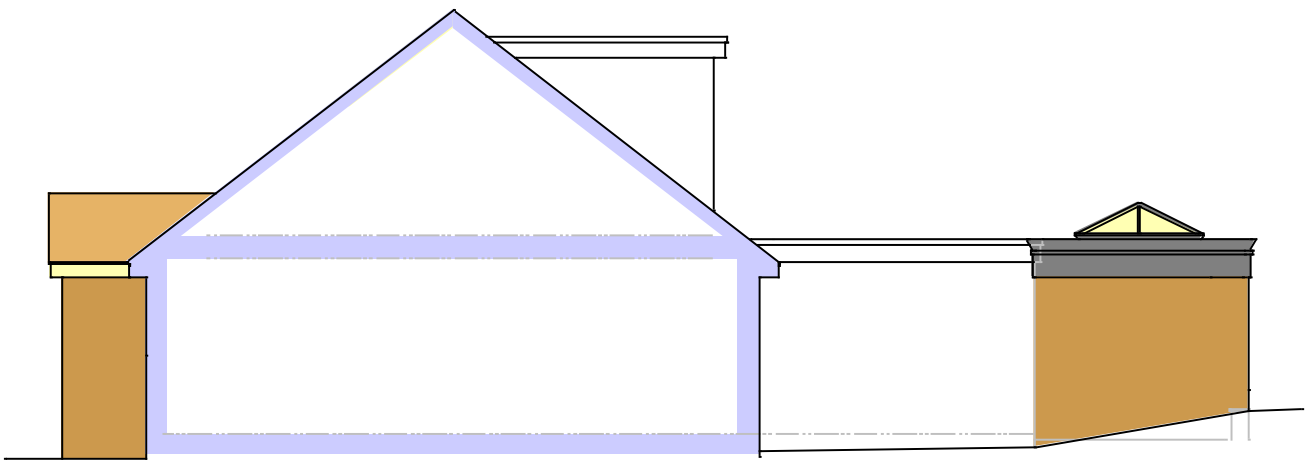

North Elevation

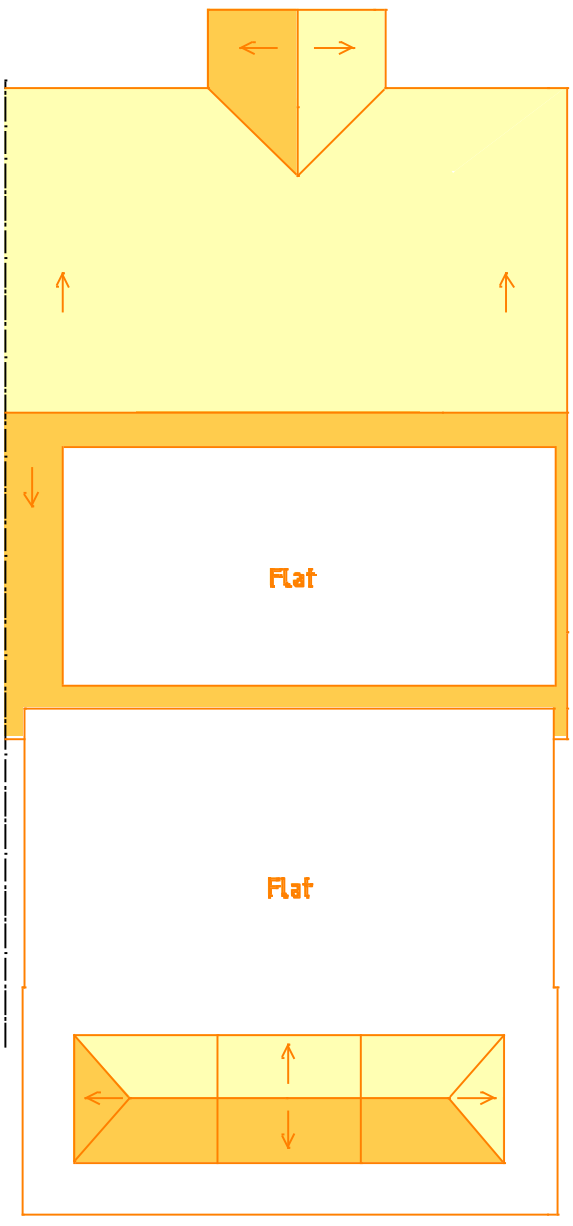

Proposed Roof Plan

PROJECT
Proposed rear orangery extension, new front porch and alterations to roof and rear dormer at
7 Steyning Close, Sompting. BN15 0HY

CLIENT Mr & Mrs S Wade

Scales
1:50, 1:100
1:500, 1:1250

Date
Dec 2018

Drawn
srb

Revisions
A) Jun 19 Front dormer removed

Drawing No 15/18/28 1A