

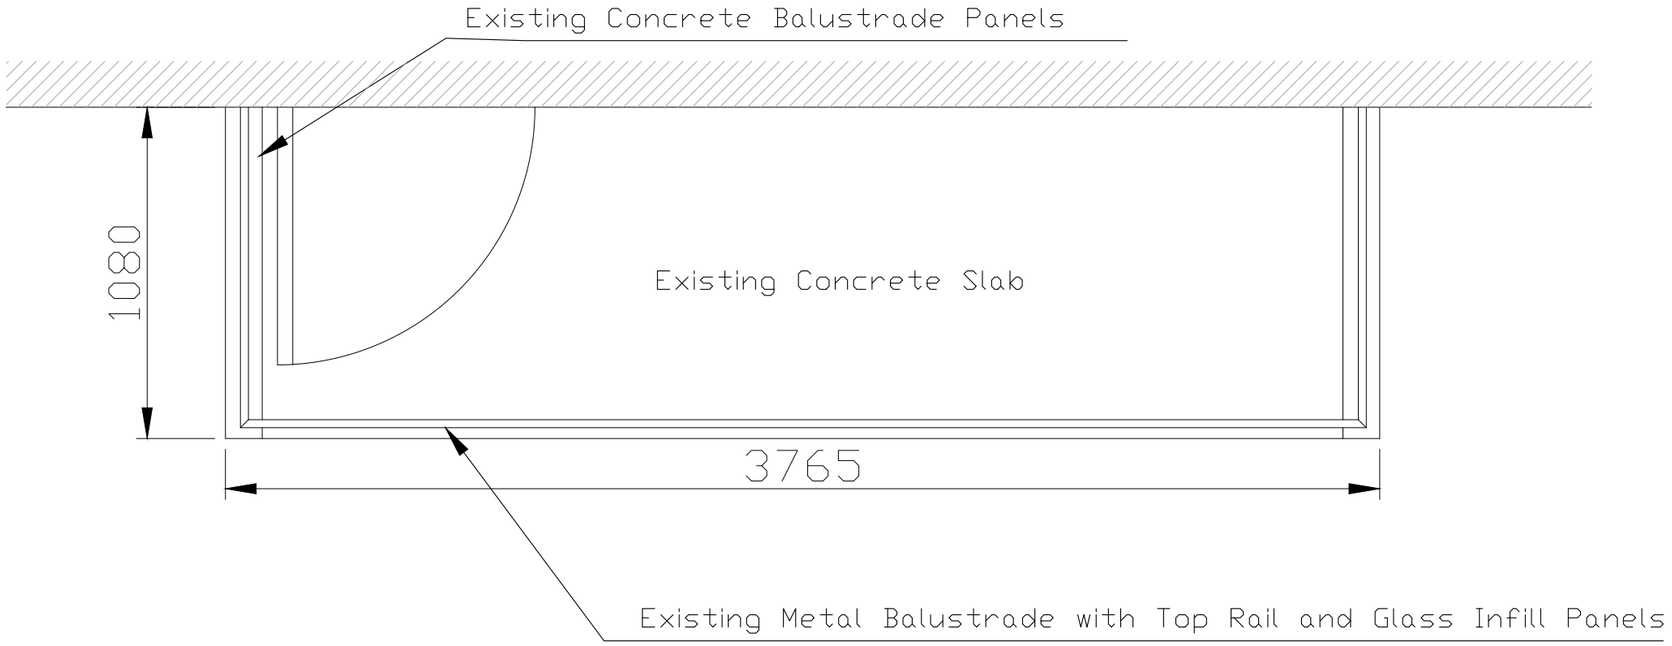


Existing Balcony Floor Plan

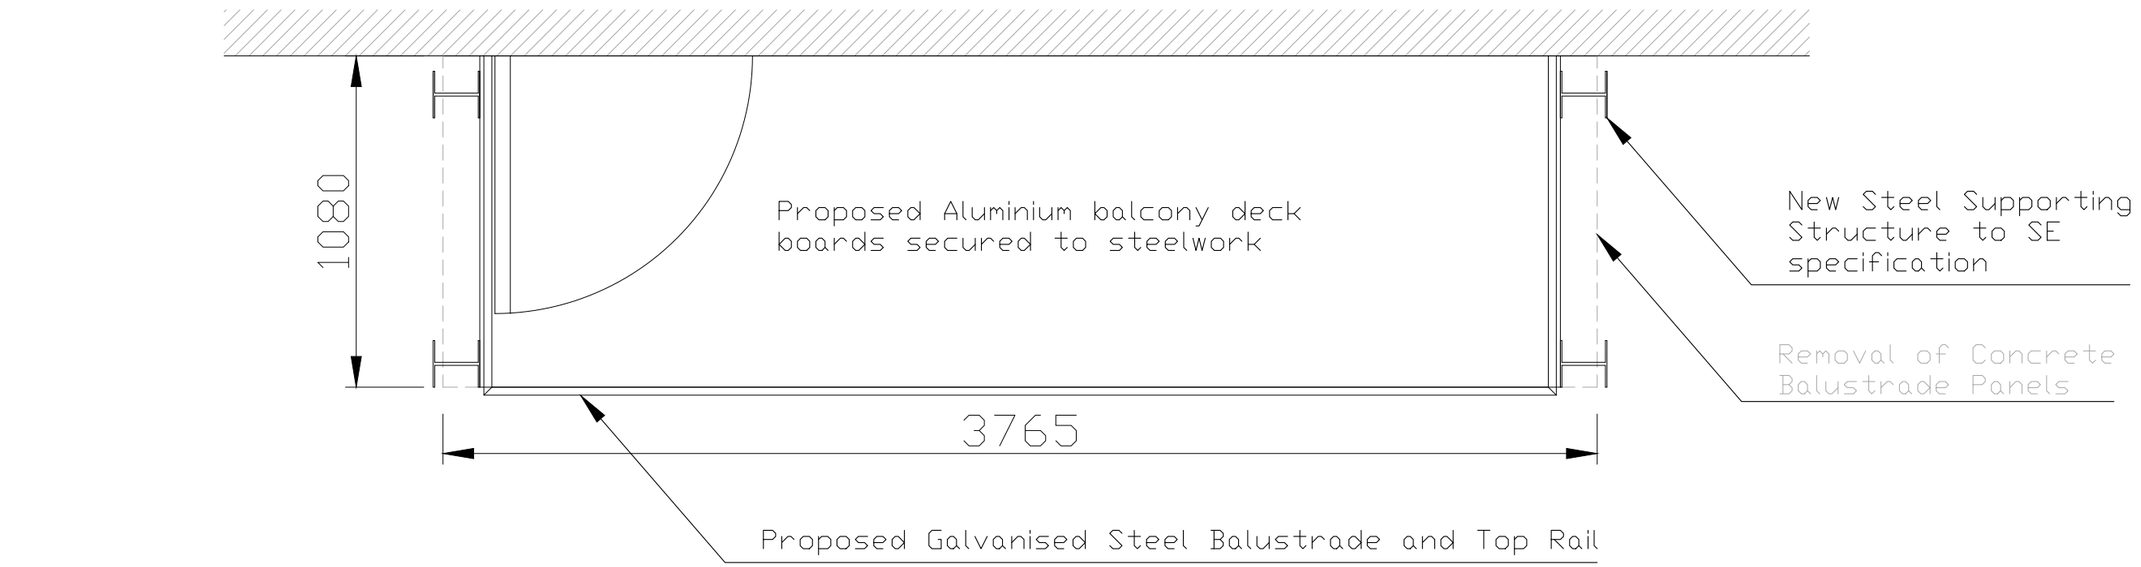

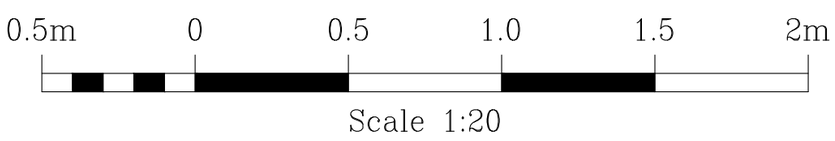

Proposed Balcony Floor Plan

PLANNING ISSUE

Rev.	Description.	Date.
A)	Removal of conc balustrade & added proposed steel structure.	15/11/24
B)	Scale bar amended	22/11/24

Do not scale from this drawing. Dimensions to be verified on site by contractor prior to commencement of work.

This drawing is the copyright of the practice and may not be reproduced in part or in whole without the prior written consent of the practice.

© 2024 Faithorn Farrell Timms LLP

Faithorn Farrell Timms
Suite 4e Castle House
Sea View Way
Brighton
BN2 6NT

T 01273 305027

Client
Adur District Council

Project
Southwick Estate
Sea House & Grange Court
West Sussex

Drawing Title
Existing & Proposed
Balcony Floor Plan

Date	Scale
23/04/24	1:20@A3

Drawn By	Checked By
SB	KH

Project No.	Drawing No.	Rev.
PR-10073	21	B