

FRONT NORTH ELEVATION | SIDE WEST ELEVATION | REAR SOUTH ELEVATION | SIDE EAST ELEVATION

EXISTING ELEVATIONS
Scale 1:100

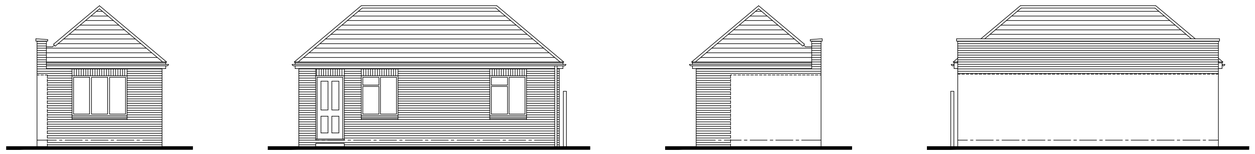

FRONT NORTH ELEVATION | SIDE WEST ELEVATION | REAR SOUTH ELEVATION | SIDE EAST ELEVATION

PROPOSED ELEVATIONS
Scale 1:100

0m 5m 10m

Scale Bar – 1:100

SCHEDULE OF MATERIALS - GARAGE CONVERSION
WALLS - FACING BRICKWORK TO MATCH EXISTING
ROOF - CONCRETE ROOF TILES TO MATCH MAIN HOUSE
WINDOWS - NEW PVCu WINDOW COLOUR WHITE
FRONT DOOR - NEW PVCu DOOR COLOUR BROWN
RAINWATER GOODS - NEW PVCu COLOUR WHITE

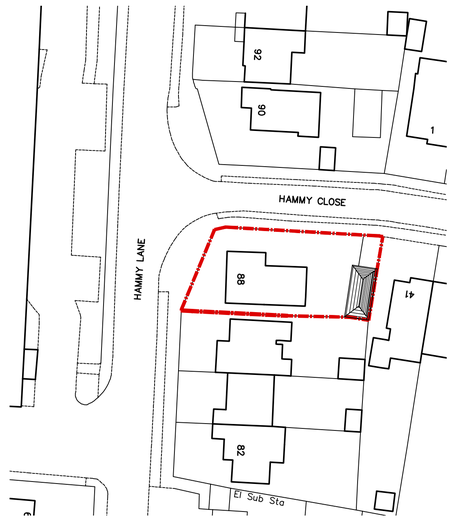

BLOCK PLAN
Scale 1:500

0m 10m 20m 30m 40m 50m

Scale Bar – 1:500



LOCATION PLAN
Scale 1:1250

0m 10m 20m 30m 40m 50m

Scale Bar – 1:1250

No dimensions to be scaled from drawing except for planning purposes.

The contractor should check all dimensions on site.

It is the contractors responsibility to ensure compliance with Building Regulations.

C.D.M. Regs. 2015. The Client is advised of his responsibilities to appoint a Planning Supervisor under these Regs. All works to comply with the C.D.M. Regs. 2015.

The Party Wall Act. 1996 The property owner is advised of the requirements of the Act, & the requirement to serve a Party Wall Notice on any adjoining owners as required under the act.

REVISIONS:

A. 01.07.20 Plans and elevations amended.

Information supplied based on Promap. All dimensions and distances subject to an accurate site survey being undertaken.

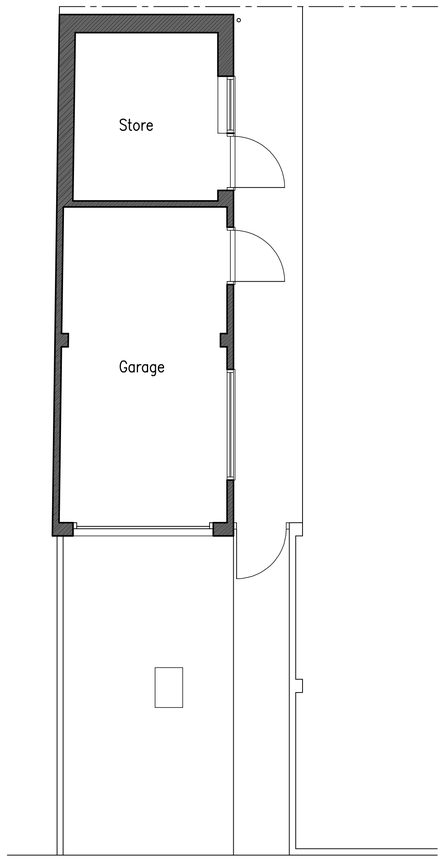

EXISTING GROUND FLOOR PLAN
Scale 1:50

0m 5m

Scale Bar – 1:50

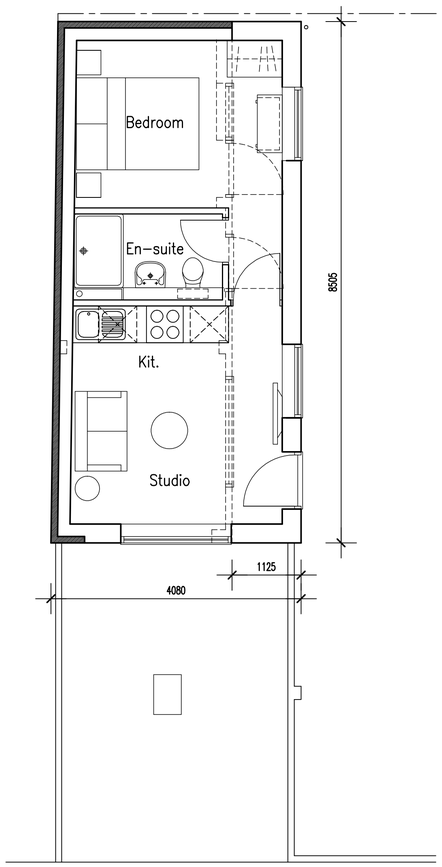

PROPOSED GROUND FLOOR PLAN
Scale 1:50

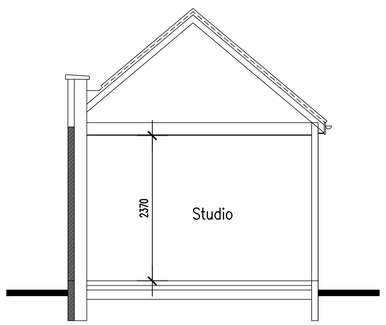

PROPOSED SECTION
Scale 1:50

ADCS
Architectural Design
Computer Services

30 Foxley Lane
Worthing
West Sussex
BN13 3AD
Tel: 01903 260701
E-mail:
adcs@sky.com

Client
MR M. ULLAH

Project
PROPOSED GARAGE CONVERSION
88 HAMMY LANE
SHOREHAM BY SEA
WEST SUSSEX BN43 6BJ

Drawing
EXISTING & PROPOSED FLOOR PLANS & ELEVATIONS

Scale	Date	Drawn
1:50 & 1:100 @ A1	04.06.20	TP

Drawing No. 1443/P01 **Revision** A