AWDM/1929/16

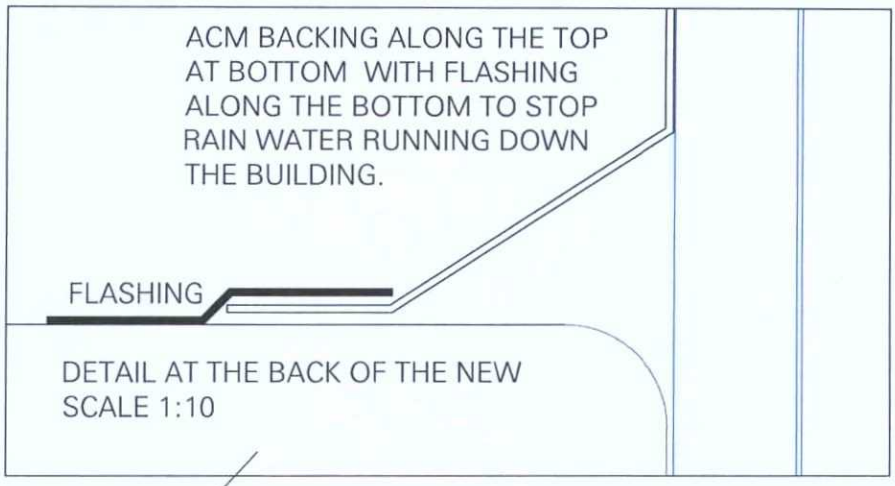

DETAIL AT THE BACK OF THE NEW
SCALE 1:10

ACM BACKING ALONG THE TOP AT BOTTOM WITH FLASHING ALONG THE BOTTOM TO STOP RAIN WATER RUNNING DOWN THE BUILDING.

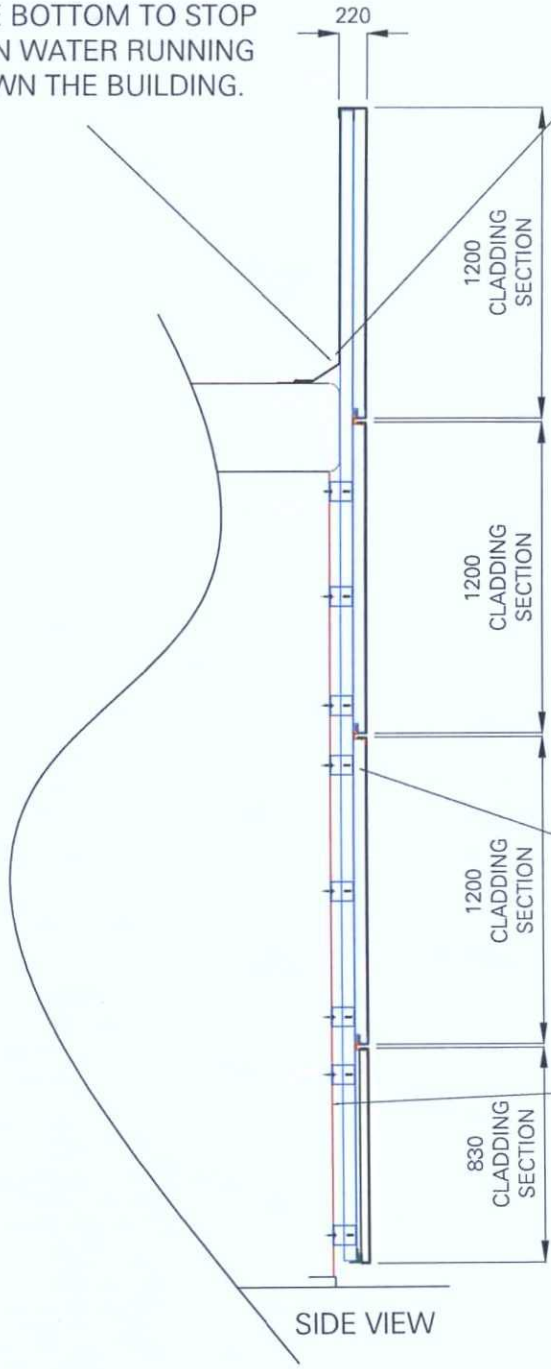

SIDE VIEW

THE CLADDING TO BE GREY COLOUR TO MATCH RAL:9006

ACM GREY FACE CLADDING WITH ALUMINIUM TOP HAT UPRIGHT SECTIONS FITTING BACK TO EXISTING WALLS.

QSF001 ISSUE1

tarasigns

St. Pessers Place, Western Road,
Lancing, Sussex, BN15 8SS
Tel: 01903 750710
Fax: 01903 764039

Copyright Tara Signs Ltd.

Scale	1:20@A1
Tolerance	-
Drg No	TARA 011 CLAD DETAIL
Date	02/02/2017
Drawn By	PDT
Checked By	

Revisions Date

	TARA	DEALER
Date		
Signature		
Signed By		

Project.
TARA SIGNS
LANCING