

Current parking bay layout - Aug 2026

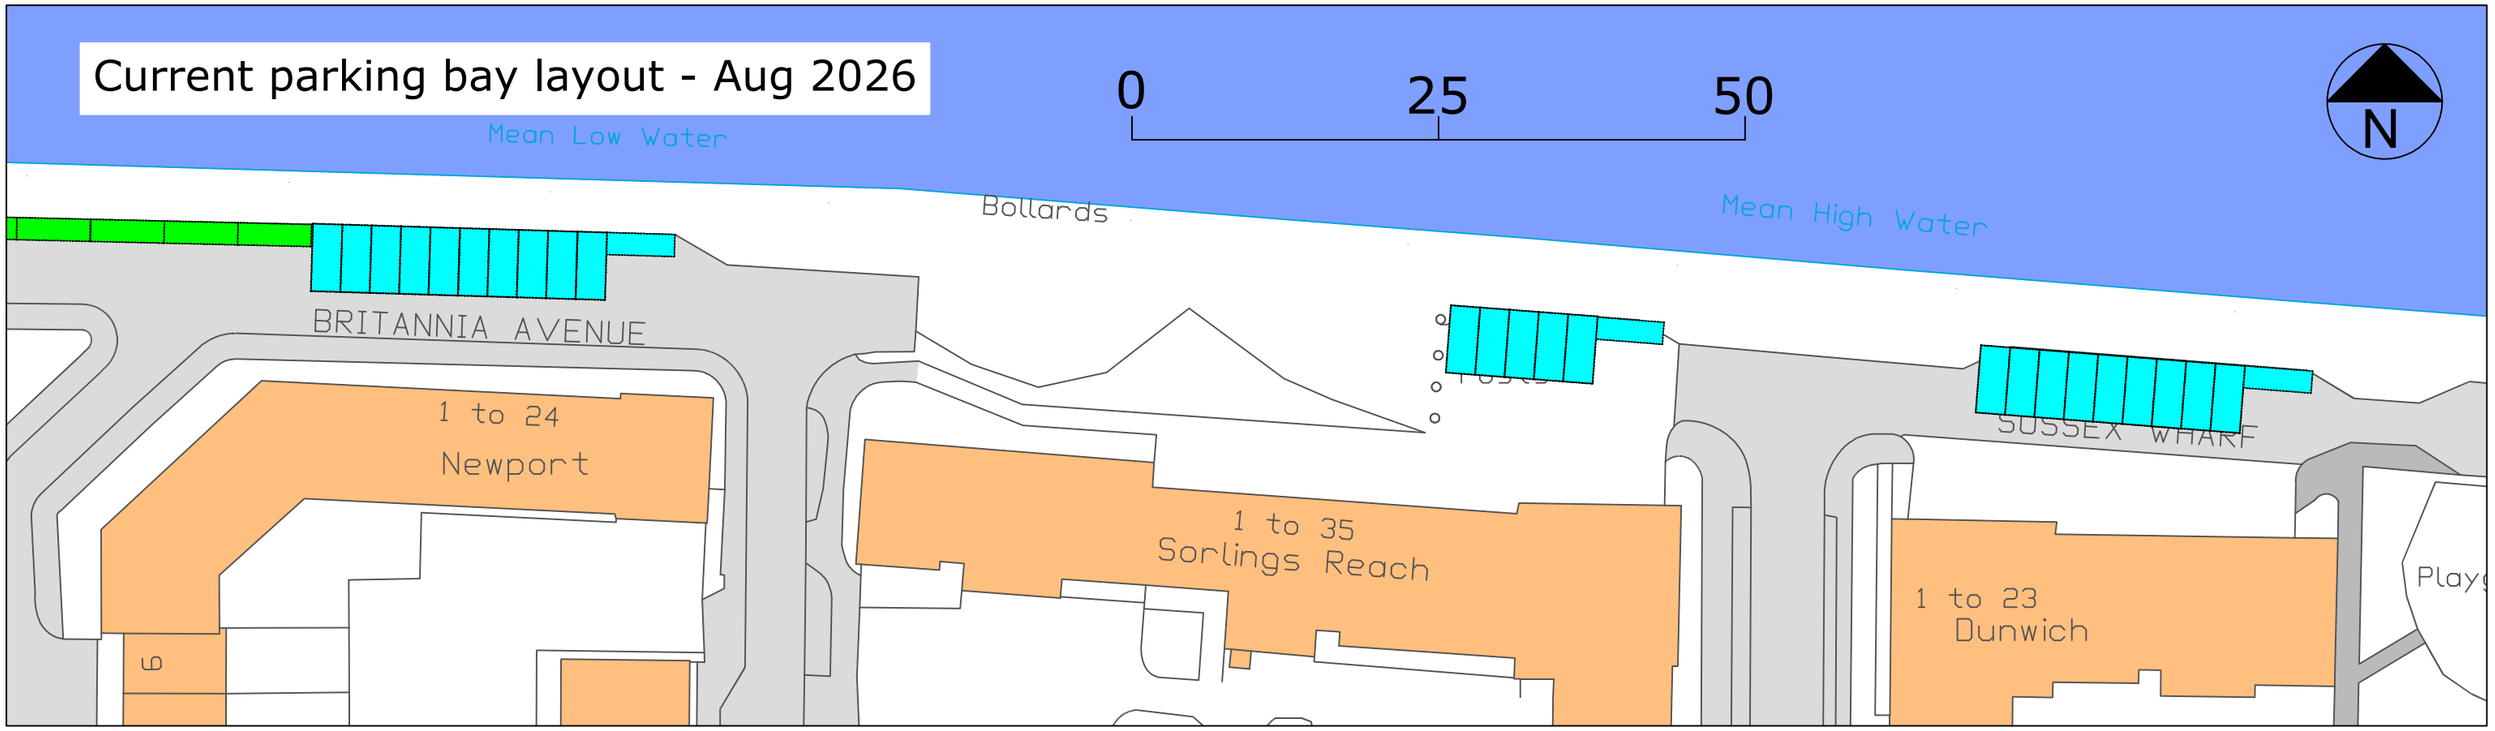

Previous parking bay layout

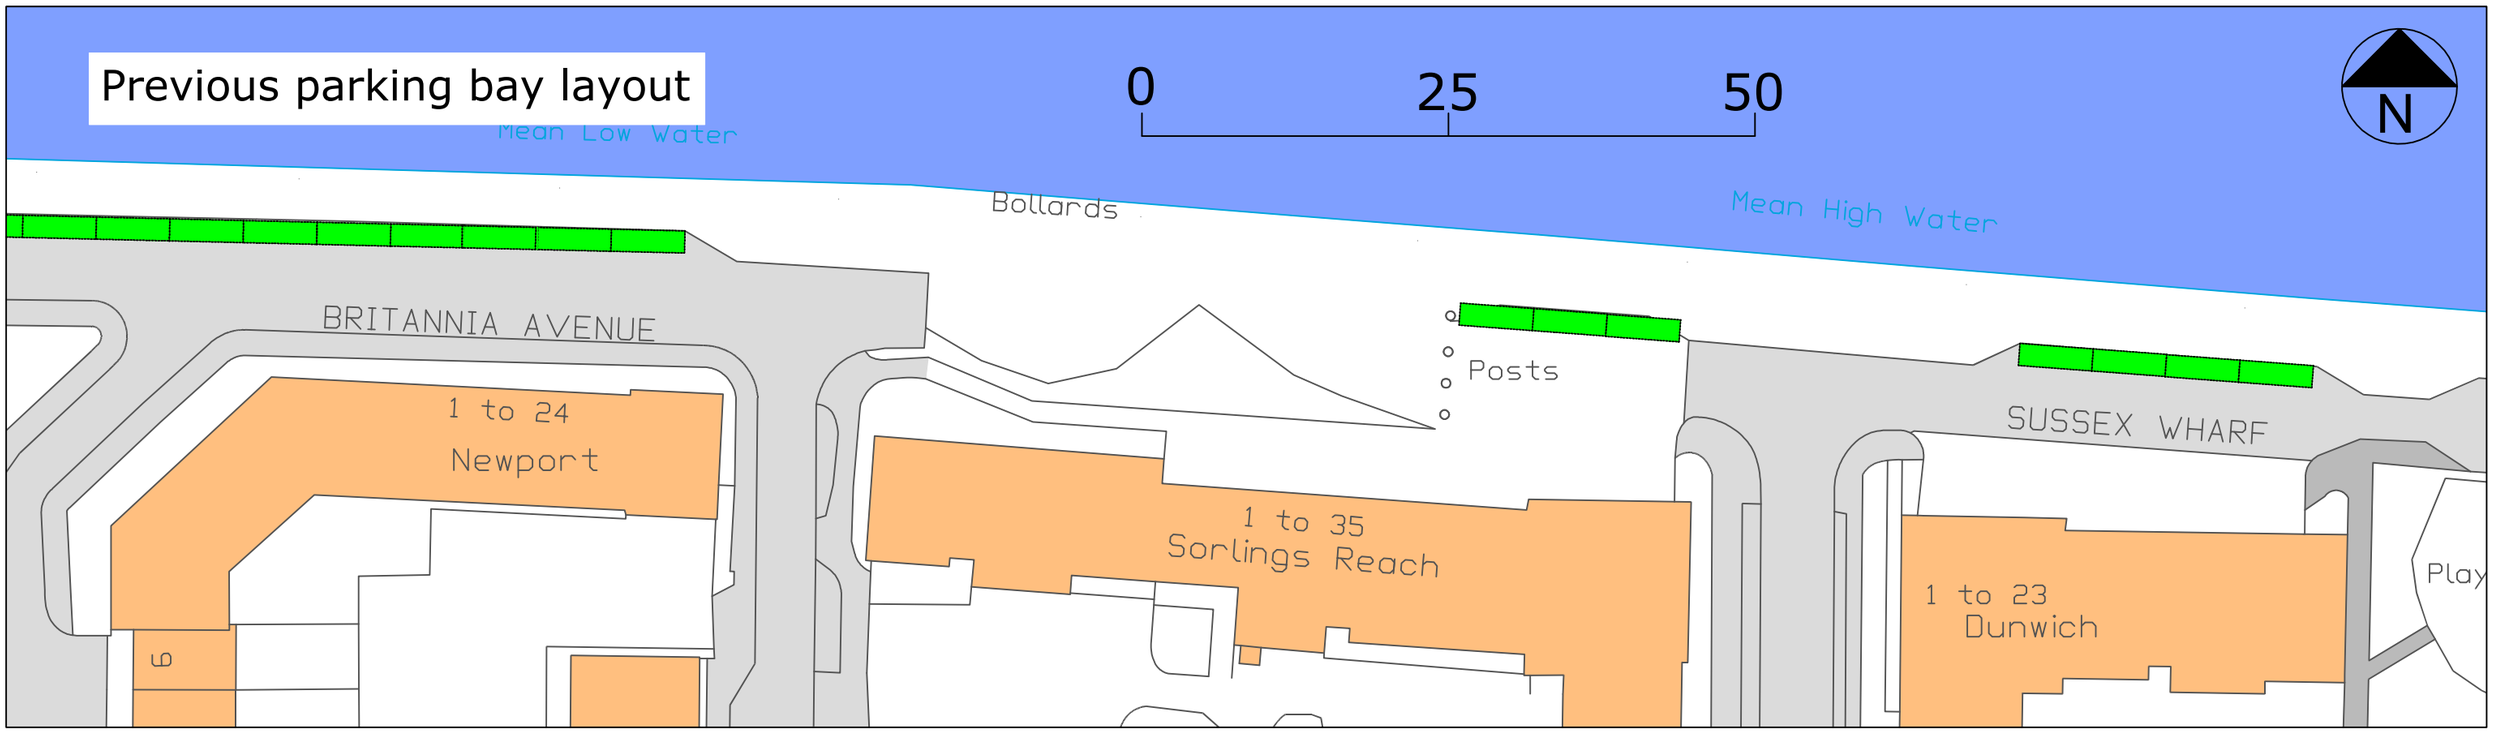

© Crown copyright 2026 Ordnance Survey 100053143

Drawn by:-

HB2 Design

4 Hangleton Gardens,
Hove BN3 8AB

Client:-

Adur Property Managment Ltd.

This drawing has been specifically prepared to meet the requirements of the named client and may contain design and innovative features which differ from conventional design standards.

Drawing Title:

Private parking bay layouts - Previous and existing.
Newport, Hopwell and Bonaventure - Sorlings and Dunwich

Sussex Wharf, Shoreham Beach BN43 5DP

Rev				
	Original release	PJH	LH	30 09 26
	Revision details	Chkd	Appd	Date

Drawn: PJH — Scale 1:500 @ A3

Print at A3

Drawing No. J1821-01

Printed 01.10.2026 File name j1821 shoreham beach parking