
0m 1m 2m 3m 4m 5m

1: 50

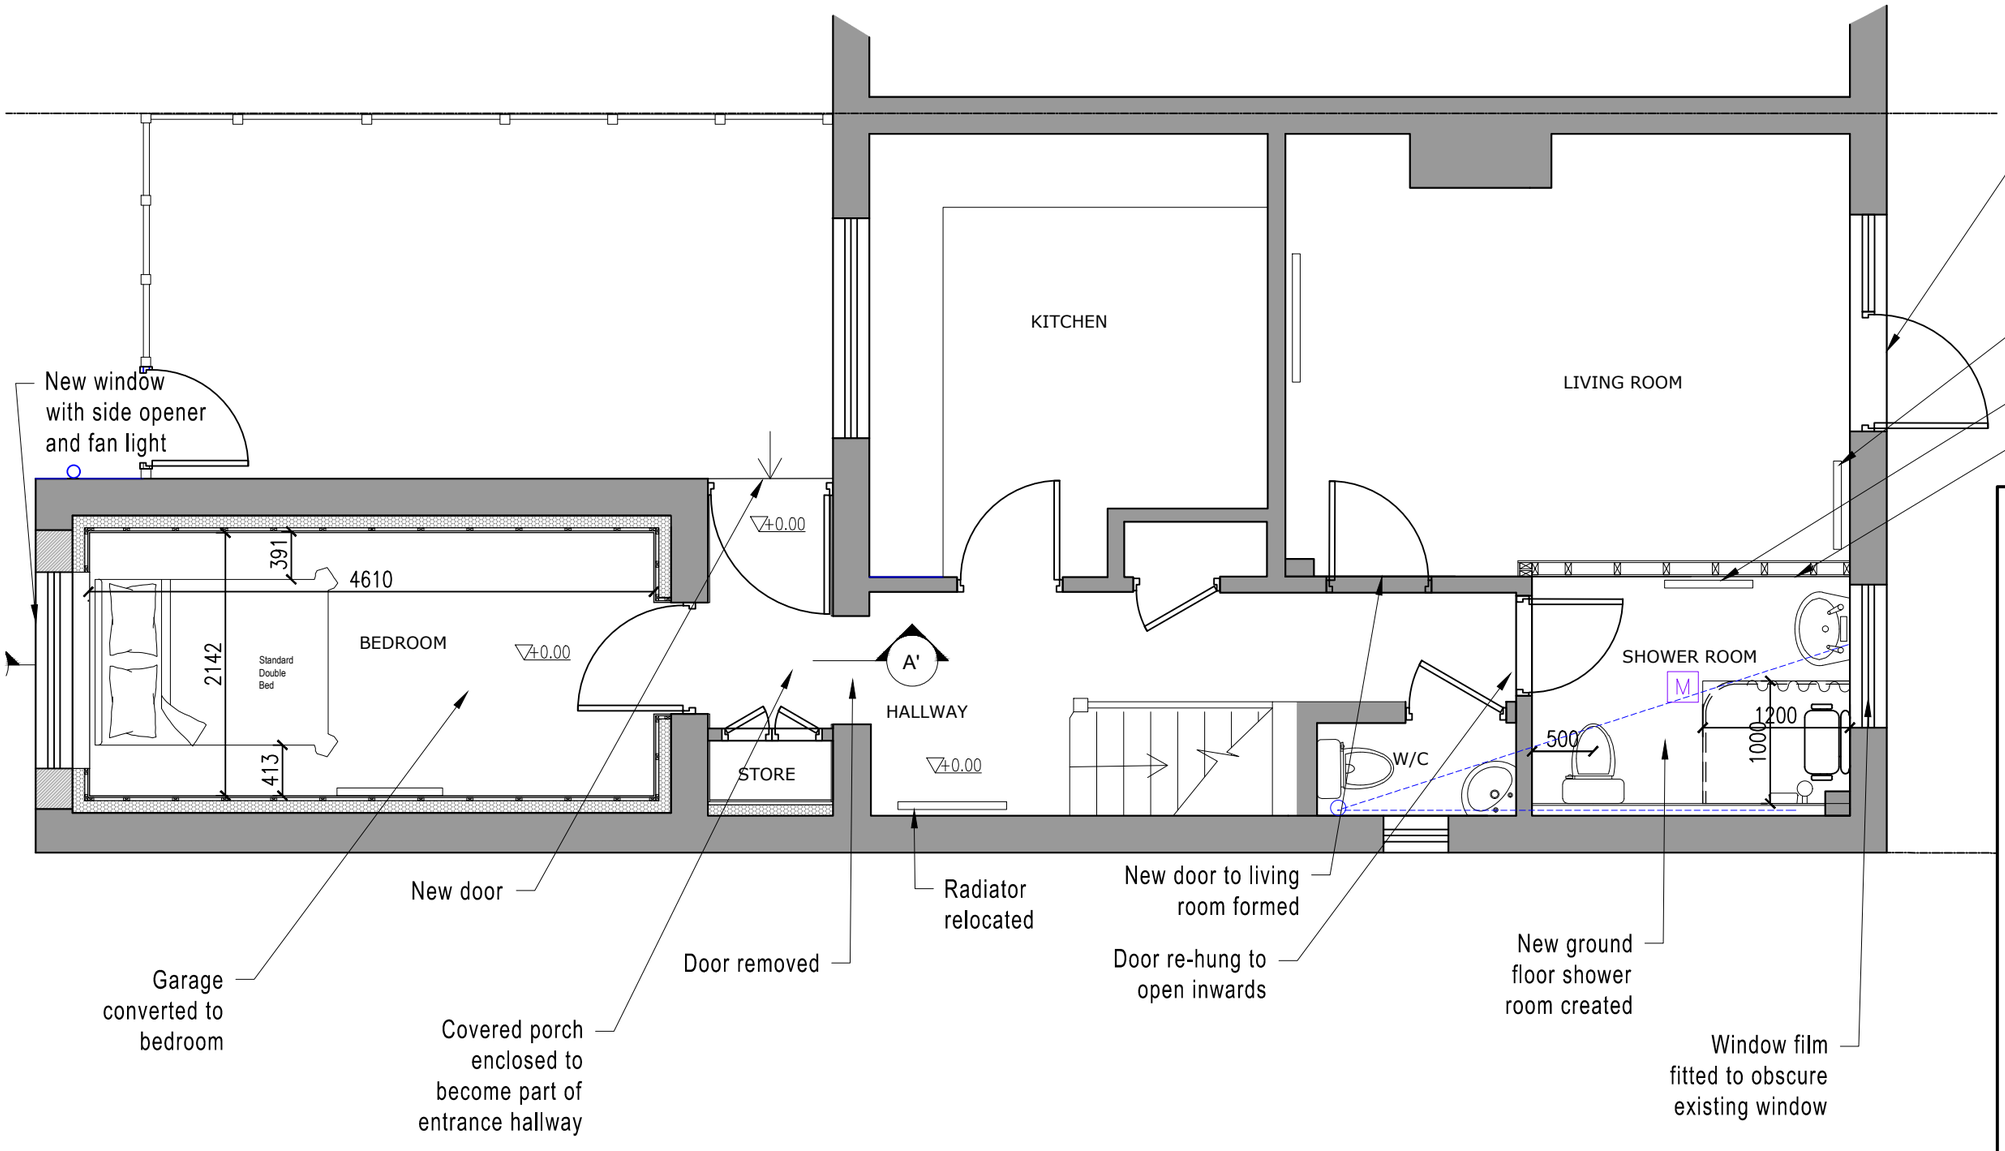

Proposed Ground Floor Plan

NOTES:

1. All dimensions are in mm and must be checked on site.
2. Drawings are to be read in conjunction with accompanying documents.
3. Any errors or inaccuracies should be brought to the attention of Amber Living.

Revision	Description	By	Date

Contact Information
Unit 3, Tungsten Building, George Street, Portslade, Brighton, BN41 1RA
Tel: 01273 410836
Email: Leonor@amberliving.co.uk

Client Name: Miss Michelle Smith

Address: 1 Deerswood Close, Worthing, BN13 3QE

Drawing Title: Proposed Ground Floor Plan

Drawing Reference	Date
HT/03/DeerswoodClose1	14/10/26

Scale	Paper	Drawn By	Revision	Direction
1: 50	A3	LD	-	