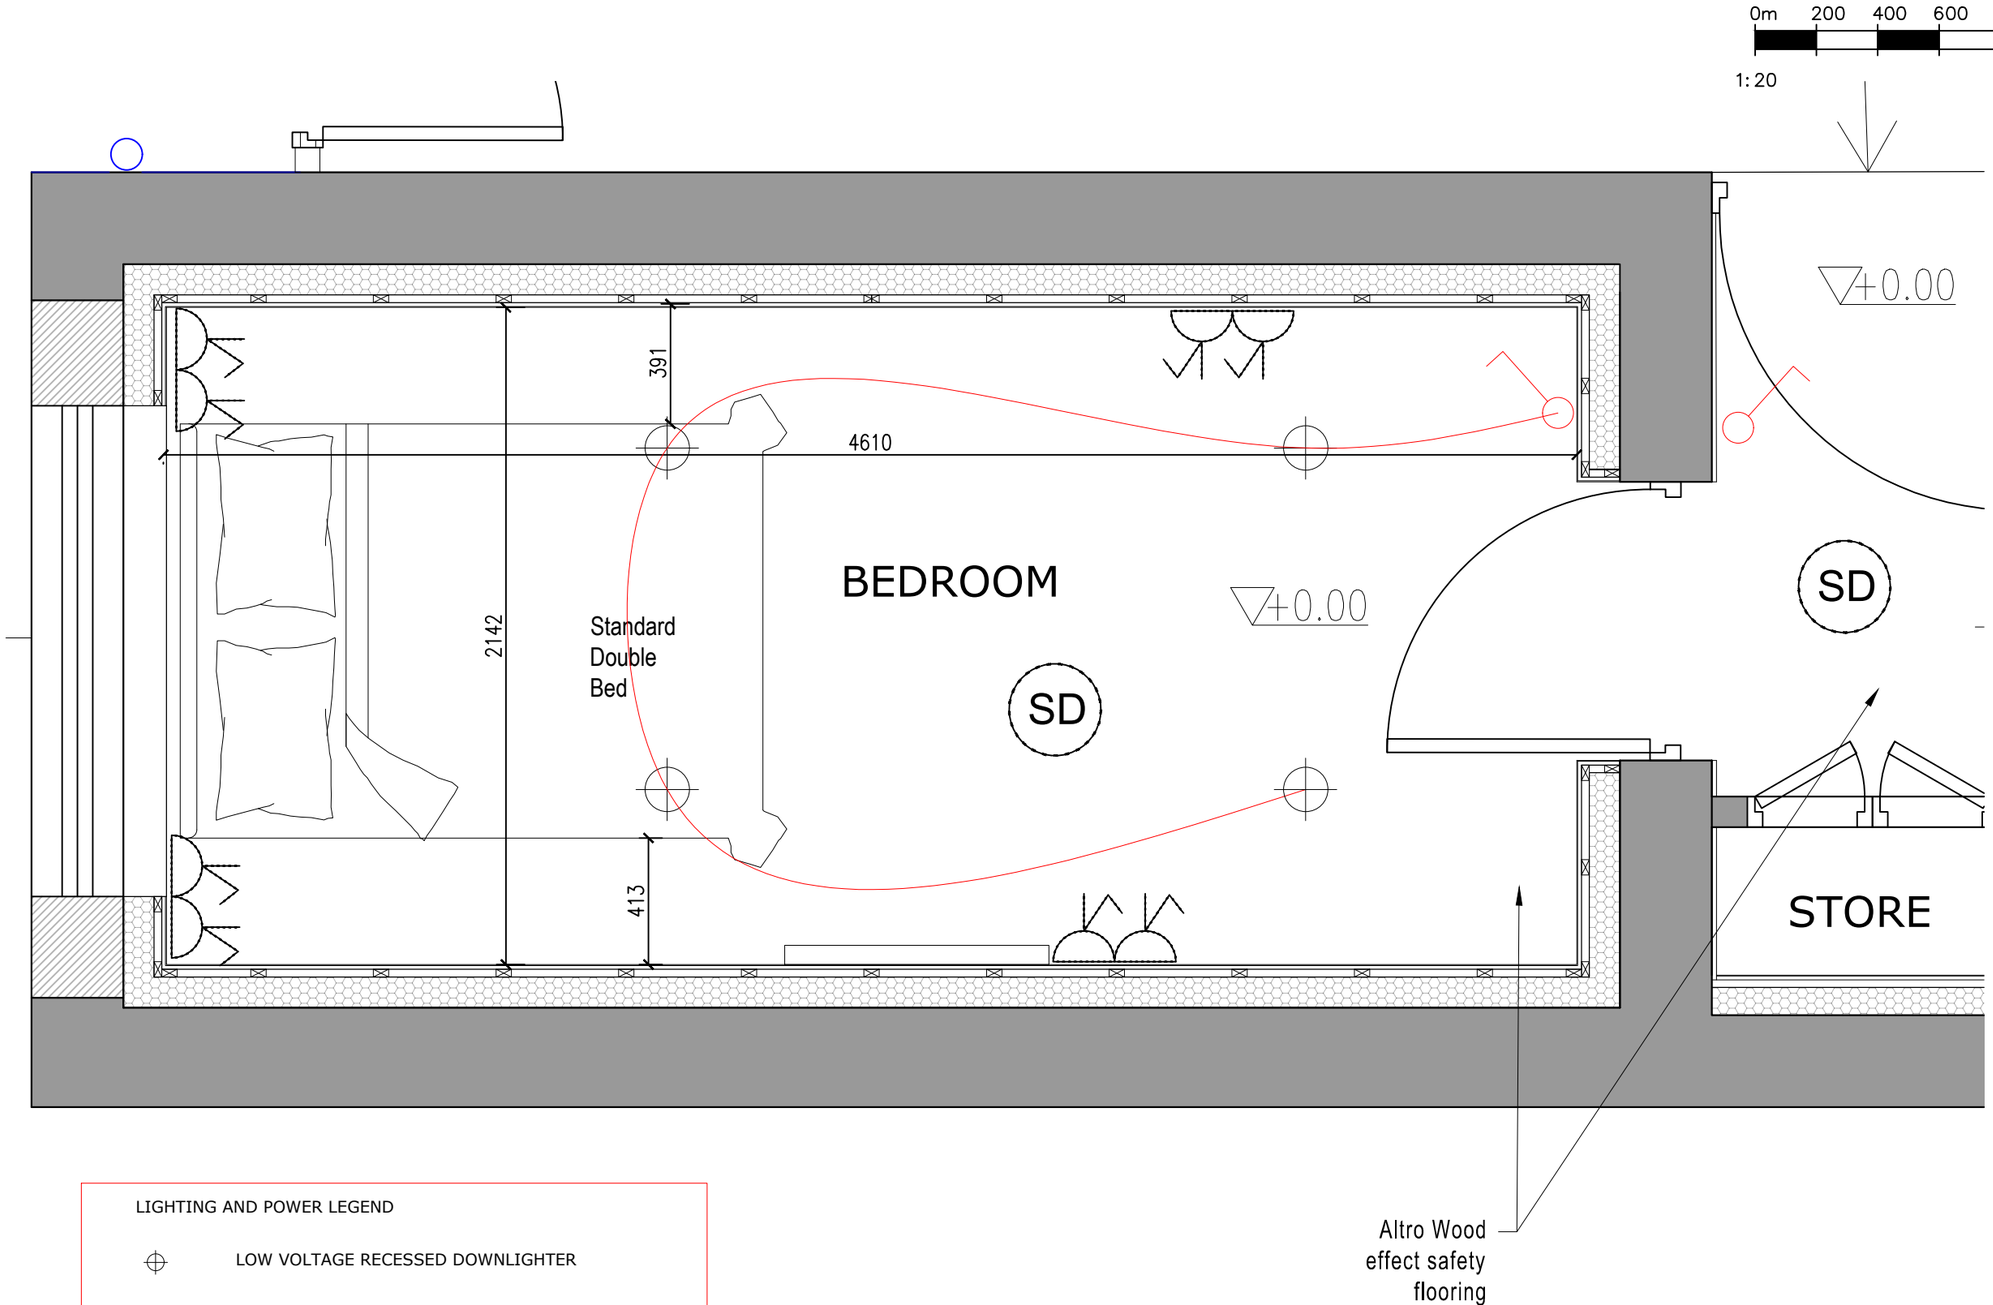


LIGHTING AND POWER LEGEND

- LOW VOLTAGE RECESSED DOWNLIGHTER
- ONE WAY LIGHTING SWITCH - DIMMABLE TO BE CONFIRMED WITH CLIENT
- TWIN GANG SWITCHED SOCKET OUTLET STANDARD HEIGHT
- SD — SMOKE DETECTOR (MAINS INTERCONNECTED)
- R. — RADIATOR

Proposed Bedroom Plan

NOTES:

1. All dimensions are in mm and must be checked on site.
2. Drawings are to be read in conjunction with accompanying documents.
3. Any errors or inaccuracies should be brought to the attention of Amber Living.

Revision	Description	By	Date

Contact Information
Unit 3, Tungsten Building, George Street, Portslade, Brighton, BN41 1RA
Tel: 01273 410836
Email: Leonor@amberliving.co.uk

Client Name: Miss Michelle Smith

Address: 1 Deerswood Close, Worthing, BN13 3QE

Drawing Title: Proposed Bedroom Plan

Drawing Reference	Date
HT/06/DeerswoodClose1	14/10/26

Scale	Paper	Drawn By	Revision	Direction
1: 20	A3	LD	-	