

DO NOT SCALE FROM THIS DRAWING

1m 2m 3m 4m 5m 6m 7m 8m 9m 10m


1:50 Scale Bar

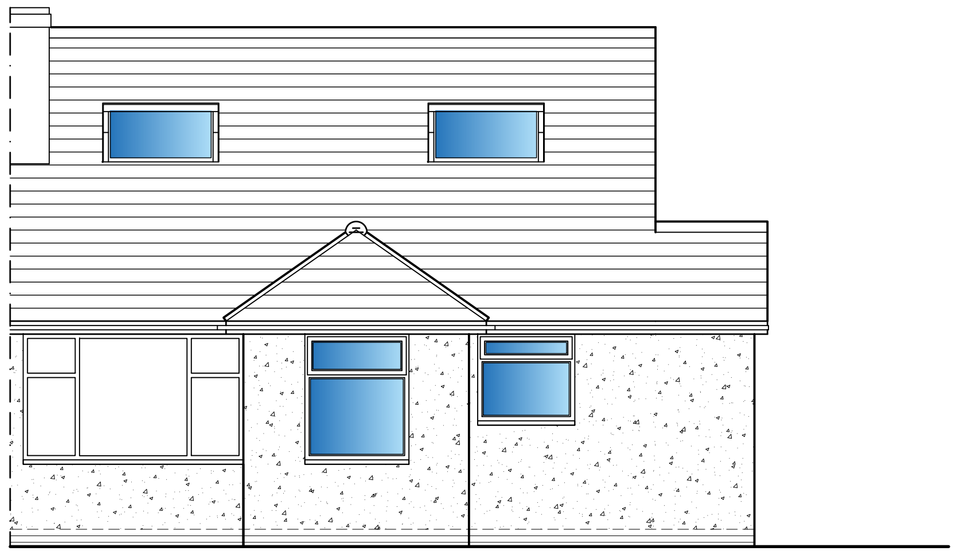

South Elevation

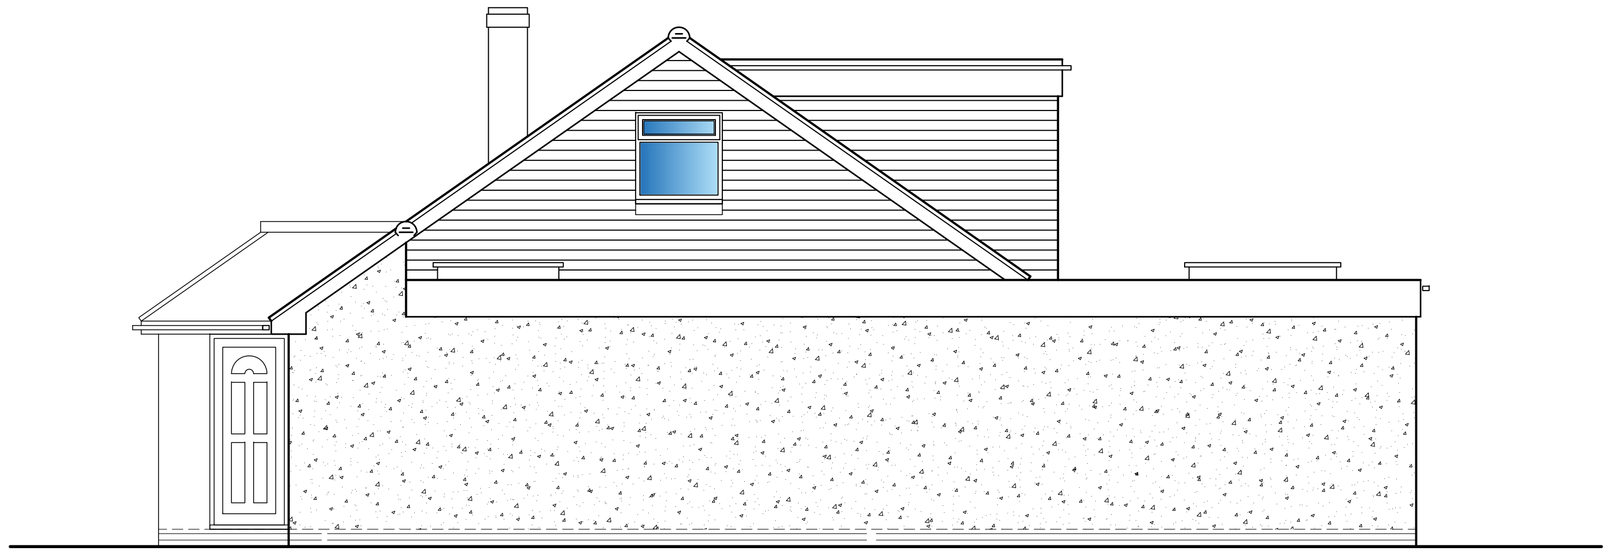

East Elevation

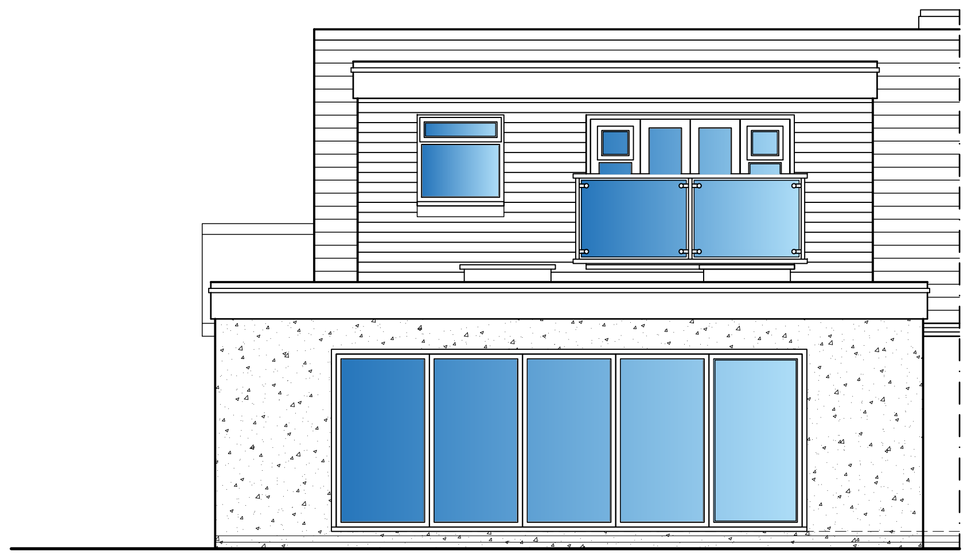

North Elevation

Proposed Conversion Of Roof Space, Single Storey Rear Extension & Roof Conversion at: 17 Fairfield Close, Shoreham-By-Sea, West Sussex BN43 6BH

rja Planning & Building Consultants Ltd.
9 Sea Spray Avenue
Shoreham-By-Sea
West Sussex BN43 5PR
t: 01273 467297 mob: 07971 375739
e: rex@rjapbc.co.uk web: www.rjapbc.co.uk

Chartered Institute of Architectural Technologists

PROJECT: 17 Fairfield Close, Shoreham-By-Sea		
DRAWING TITLE: Proposed Elevations		
CLIENT: Mr and Mrs J. Ford	DWG NO: DWG-02	REVISION:
SCALE: 1:50	DATE: 09.08.23	DRAWN: rex