





proposed hatched red

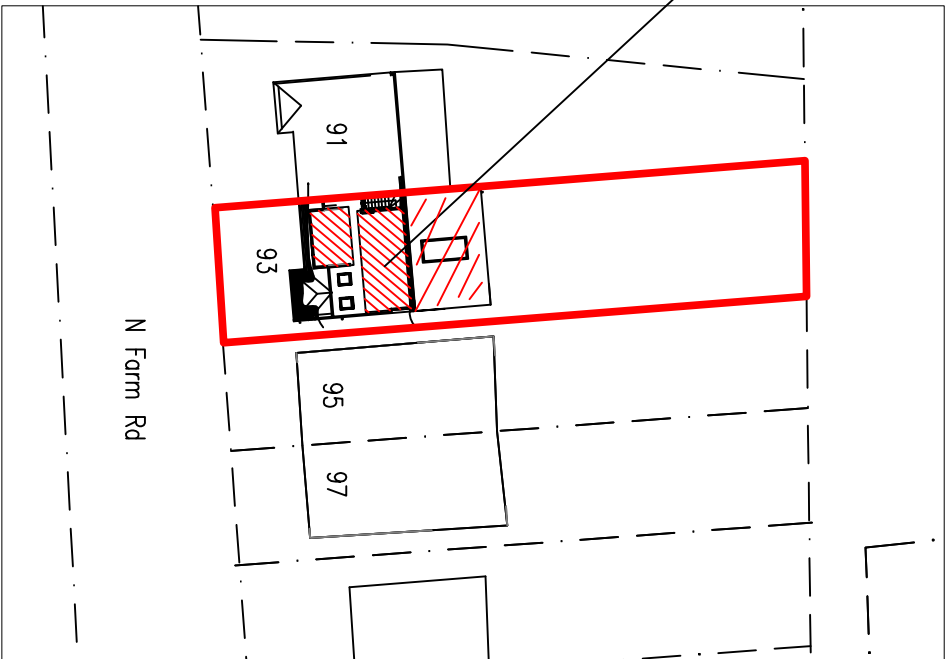


BLOCK PLAN 1:500

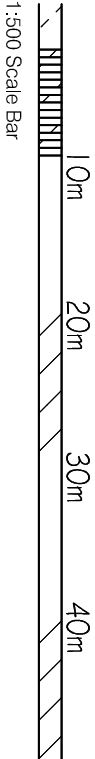


1:500 Scale Bar

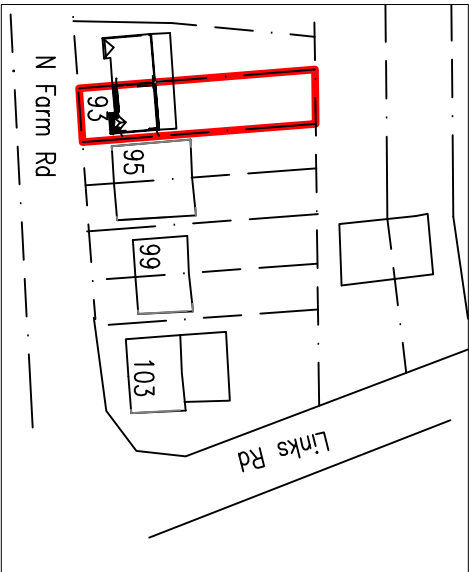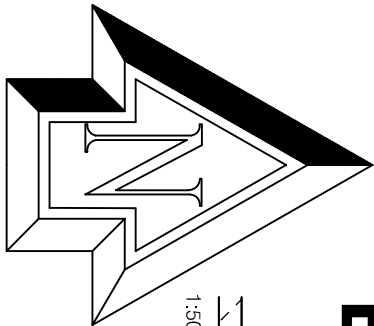

Location PLAN 1:1250

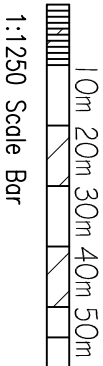

1:1250 Scale Bar

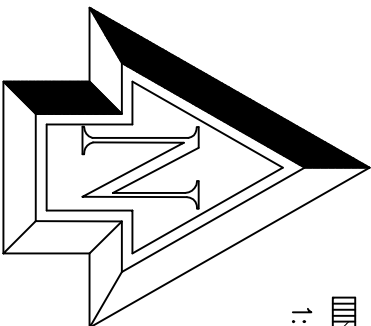

Note: All dimensions to be checked on site.

Copyright of:

BJW

Architectural & Planning Services
7 Erringham Rd
Shoreham By Sea
West Sussex
BN43 5NQ
01273 441009
07856899101
e-mail: benw@bjwarchitectural.co.uk
website: bjwarchitectural.co.uk

Project:

Proposed works at:
93 North Farm Rd Landing

Title:

BLOCK & Location PLAN

Client:

Scale: 1:500, 1:1250 @ A3 paper size

Date: 21.1.2026 Drawn: BJW

Dwg. No. 04 Rev'n A