



EAST (SIDE) ELEVATION scale 1:100

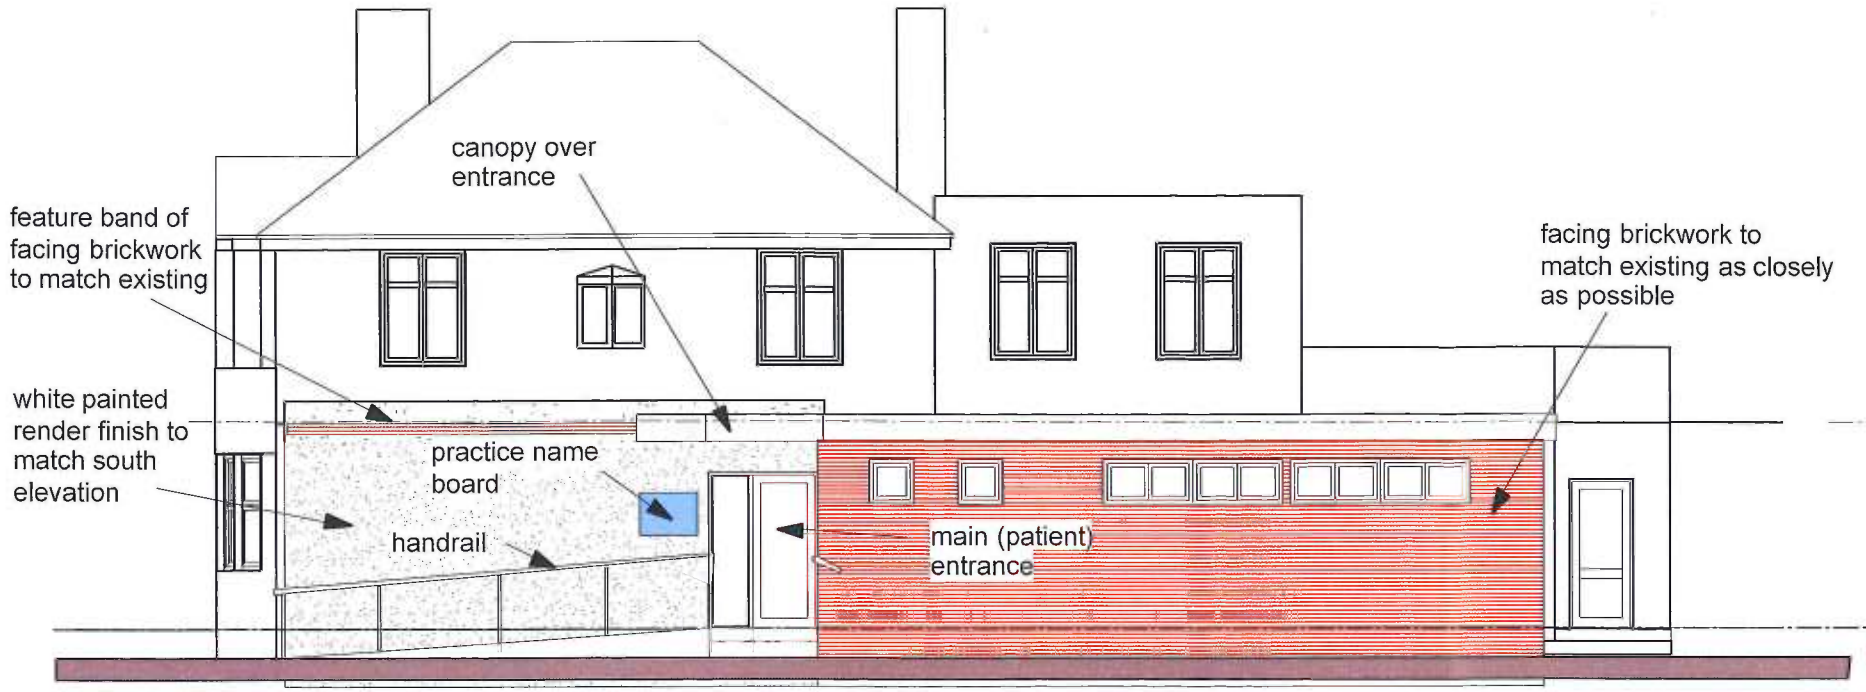

SOUTH (FRONT) ELEVATION scale 1:100



NORTH (REAR) ELEVATION scale 1:100

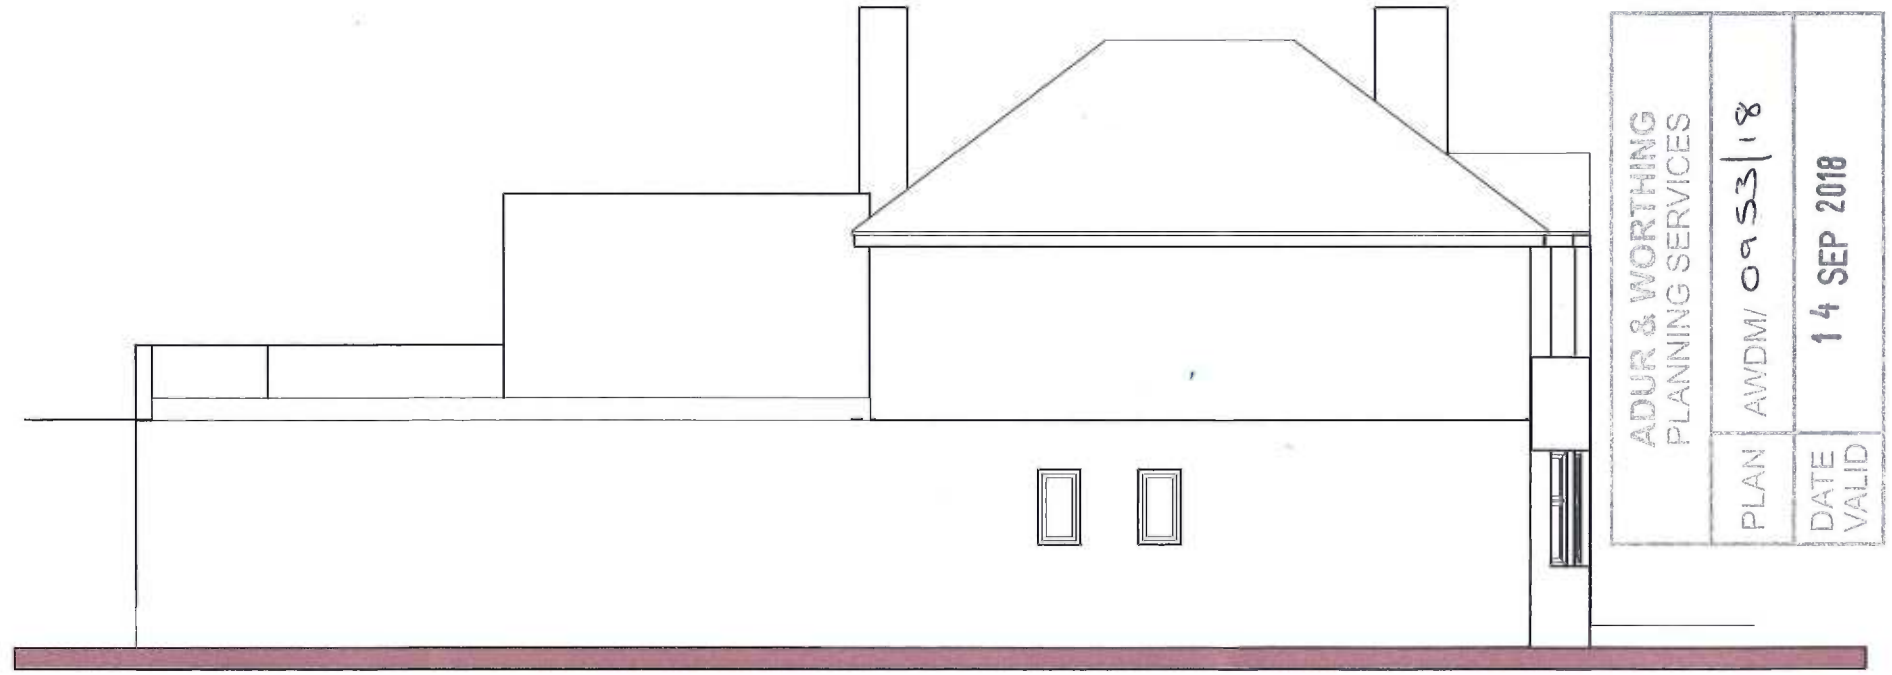

WEST (SIDE) ELEVATION scale 1:100

0 1 2 3 4 5 6 7 M

AMENDMENT

revA Sept 18 parapet wall reduced in height

Richard Goodson Practice
CHARTERED ARCHITECT & DESIGNER
20 Nelson Close Sompting LANCING West Sussex BN15 0LY tel: 01903 761263
www.RichardGoodsonPractice.co.uk email: richard@RichardGoodsonPractice.co.uk

project
PROPOSED SINGLE STOREY SIDE EXTENSION TO
CRAIGWEIL DENTAL PRACTICE GRAND AVENUE LANCING BN15 9PS
for Dr M Selfouri B.D.S

Type
SCHEME AS PROPOSED

Title
ELEVATIONS

date	scale	drawn by	drawing no.
May 18	1:100	REG	1846/02A

ADUR & WORTHING PLANNING SERVICES
PLAN AWDM/0953/18
DATE VALID 14 SEP 2018