The copyright of this drawing and design is vested in the Architect and must not be copied or reproduced without written consent. All dimensions given are to be verified on site by the contractor before work commences. Any discrepancies to be reported to the Architect.

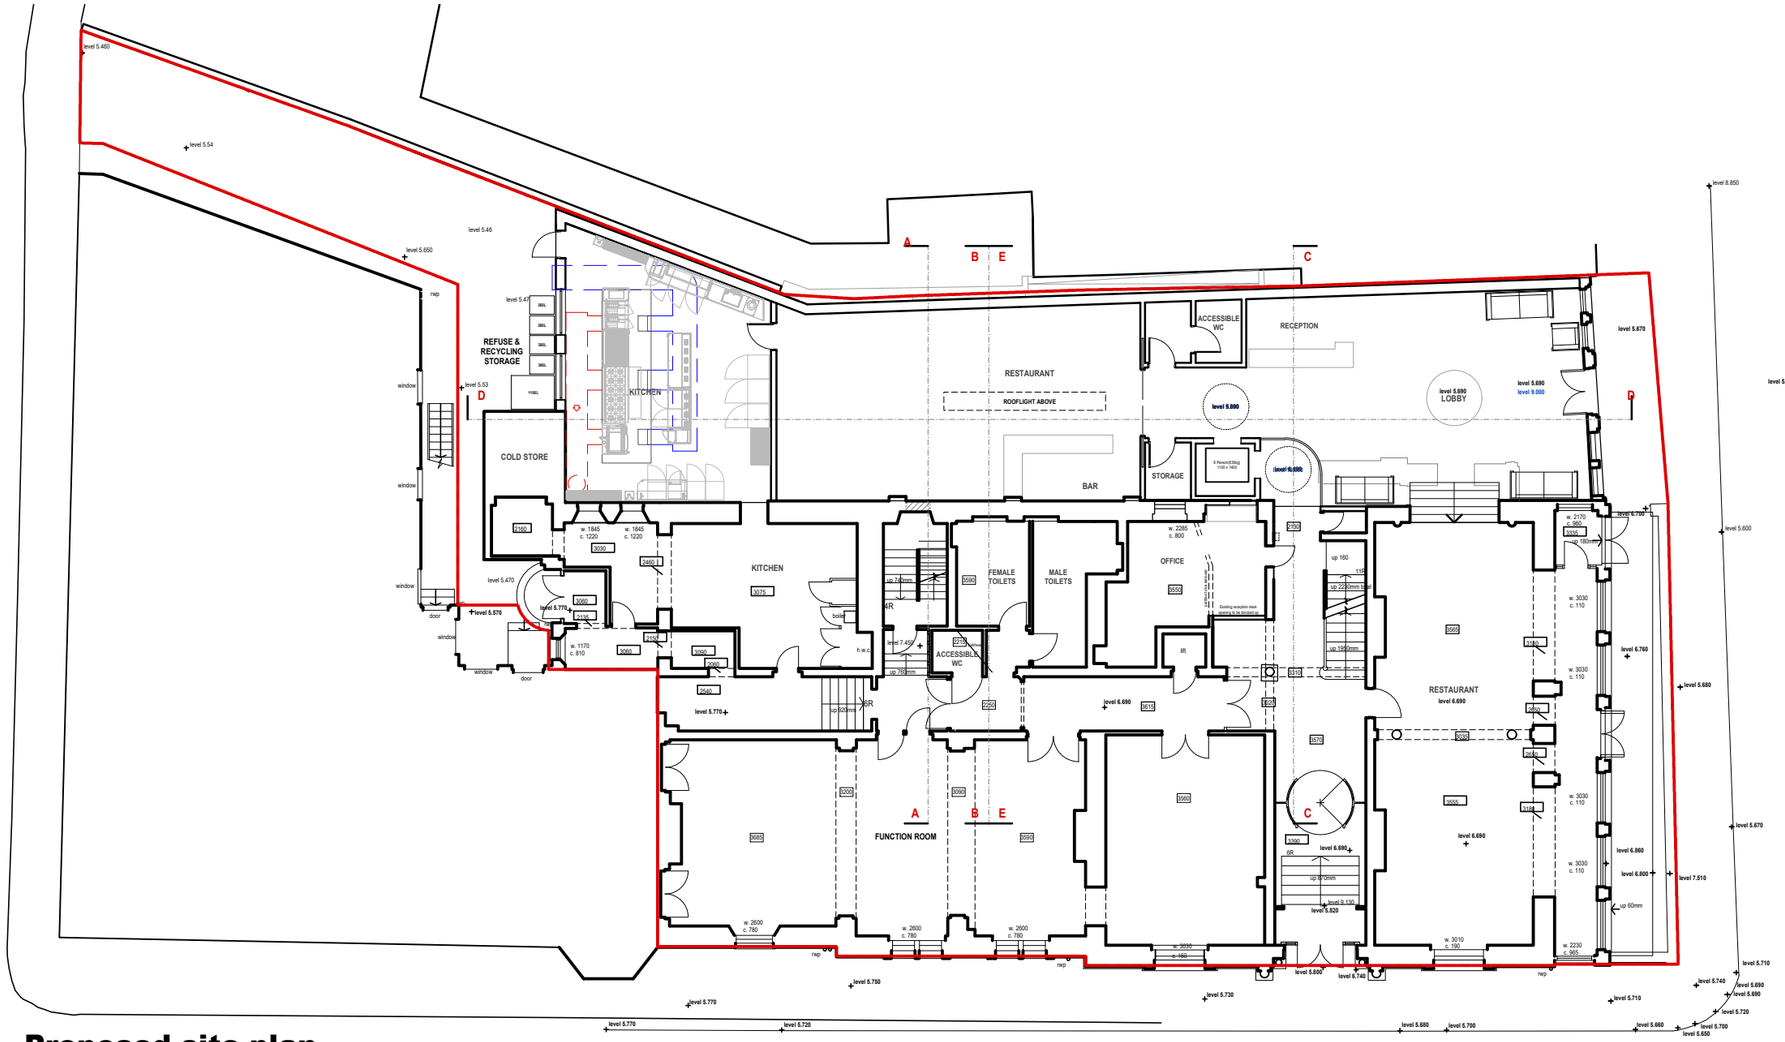

Proposed site plan
Scale 1:200

Notes

Site ownership edged in red.

PLANNING

Rev	Details	Date/Chk
F	Extraction and kitchen layout updated to match Dwgs	04.10.2024
E	Kitchen extraction design added	13.03.2024
D	Rear gate and pillar removed from proposed scheme	25.01.2024
C	Rear fencing removed from proposed scheme	19.01.2024
B	Issued for planning	17.10.2023
A	Levels updated	04.09.2023

CLIENT
Mr. K Najafi

PROJECT
Extensions and alterations to Burlington Hotel, Worthing, BN11 3QL

DRAWING
Proposed site plan

DRAWING NUMBER
22/12557/265

REVISION	DRAWN BY	CHECKED BY
F	AMN	

SCALE@A3	DATE
varies	27/06/2022

m t c
planning and design
architect town planning building surveying

Barn 5a
Sutton Hall Farm, Sutton Maddock
Shropshire TF119NQ
Tel 01952 730 492 **Fax** 01952 730 492/863