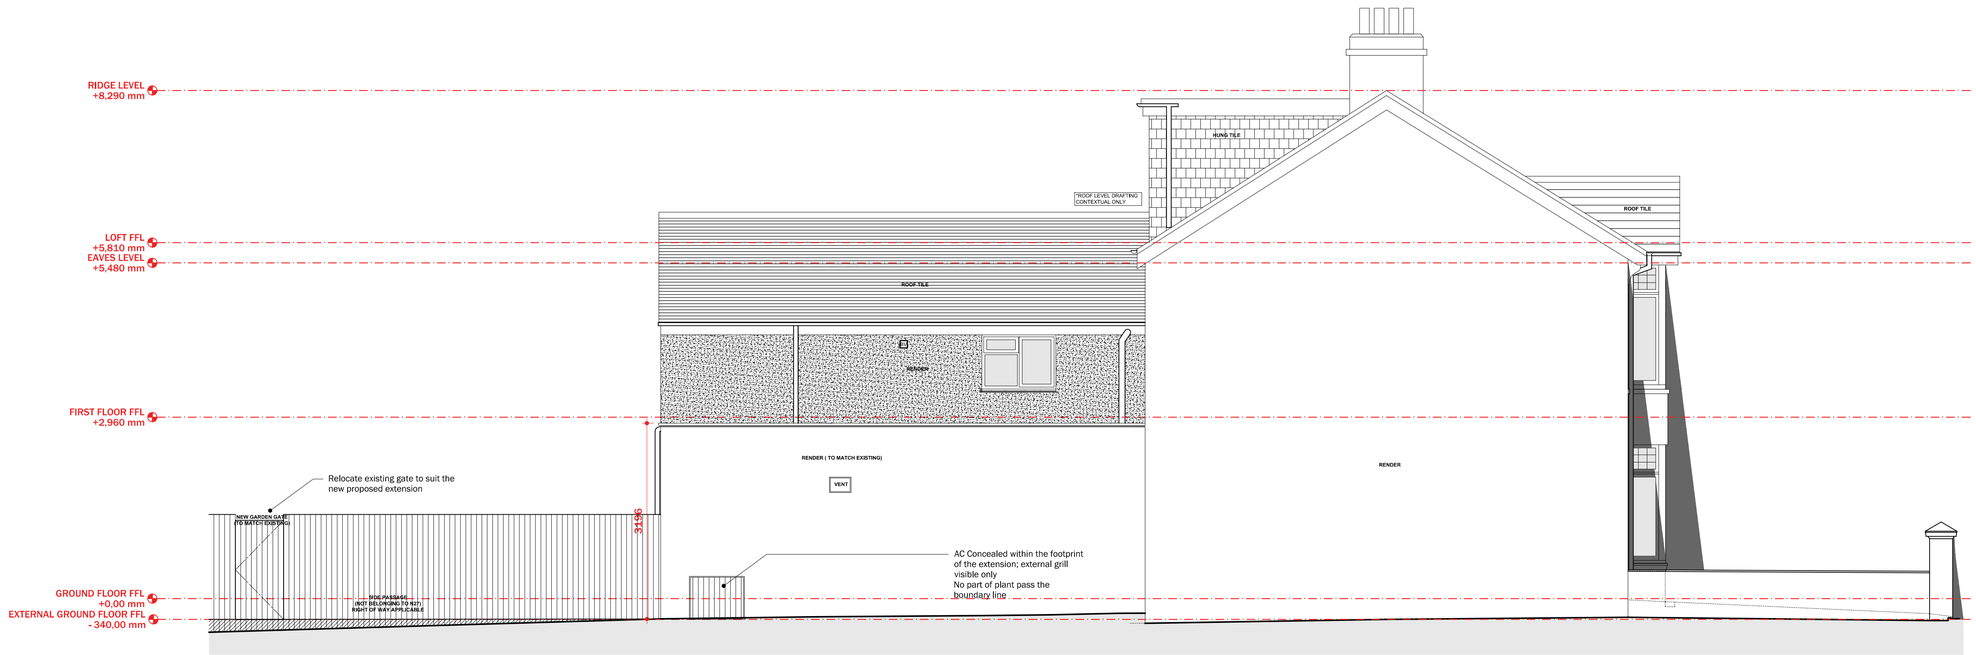

1 **PROPOSED ELEVATION SOUTH (3)**

SCALE: 1:50

KEY:

- EXISTING WALLS
- PROPOSED WALLS
- DEMOLITION LINES

Studio Grit Architects Limited

info@studio-grit.co.uk
+447500696996
www.studio-grit.co.uk

project north

notes

1. Drawings are based on survey data and may not accurately represent what is physically present.
2. Do not scale from this drawing. All dimensions to be site verified by the contractor before proceeding.
3. This drawing may not be used to place orders with third parties or as a substitute for an in-person site survey.
4. All drawings and design content are protected under the Copyright and Patents Act 1988.
5. Any discrepancies, omissions and/or ambiguities must be reported to Studio Grit Architects Ltd. prior to construction.

key plan
not to scale

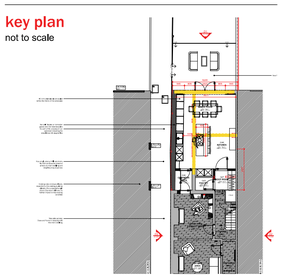

revisions

REV	DATE	DRAWN BY	APPR. BY	NOTES
/A	29/09/2026	MB	MB	Infill extension only

client: ROB & VICTORIA EMES

project: 27 SOUTVIEW ROAD, SOUTHWICK

status: S2-STATUTORY

revision: /

title: PROPOSED ELEVATION (3)

drawn by:	MB
approved by:	MB
date:	29/09/2026
job no:	1013SR
scale:	1:50@A1

drawing no: (31)300