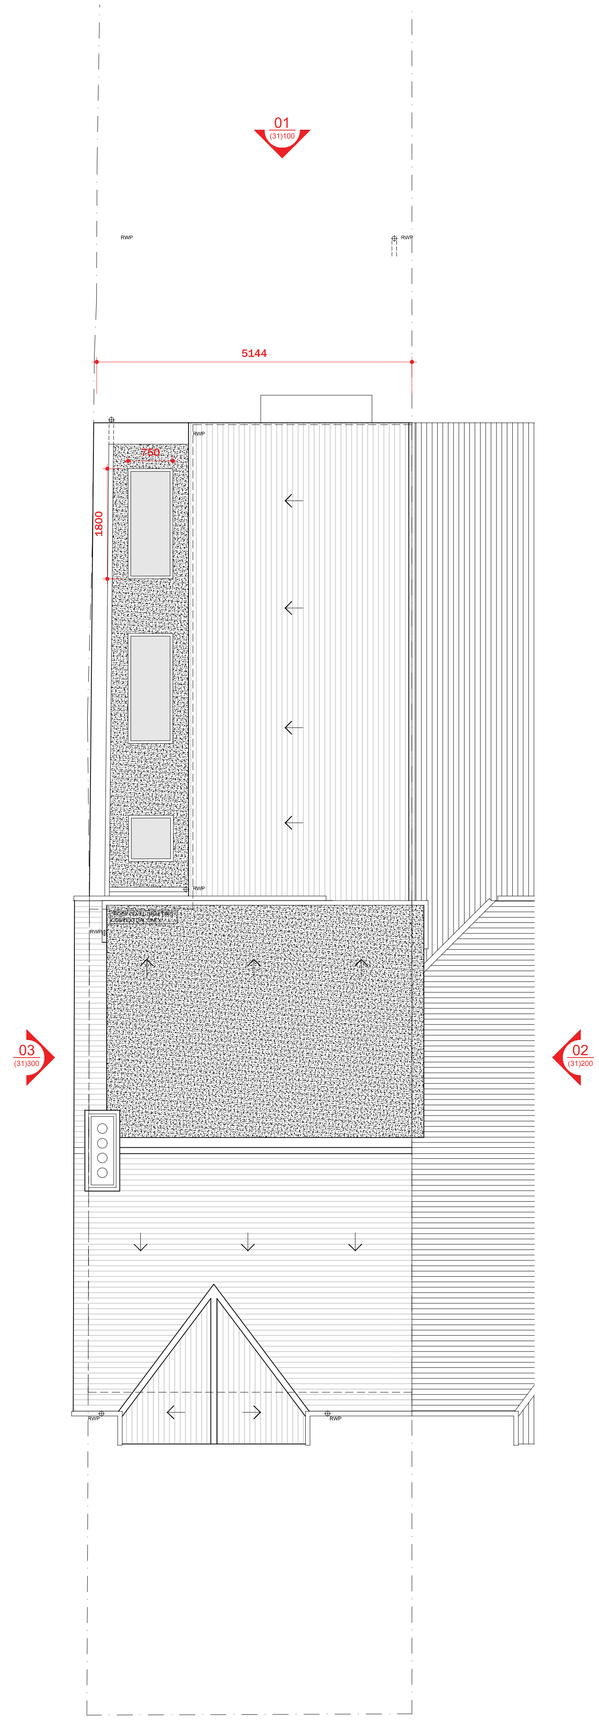

1 PROPOSED ROOF PLAN

SCALE: 1:50

0mm 1,000mm 2,000mm

KEY:

EXISTING WALLS

PROPOSED WALLS

DEMOLITION LINES

Studio Grit Architects Limited

info@studio-grit.co.uk
+447500696996
www.studio-grit.co.uk

notes

1. Drawings are based on survey data and may not accurately represent what is physically present.
2. Do not scale from this drawing. All dimensions to be site verified by the contractor before proceeding.
3. This drawing may not be used to place orders with third parties or as a substitute for an in-person site survey.
4. All drawings and design content are protected under the Copyright and Patents Act 1988.
5. Any discrepancies, omissions and/or ambiguities must be reported to Studio Grit Architects Ltd. prior to construction.

revisions

REV	DATE	DRAWN	APP.	NOTES
/A	29/09/2026	MB	MB	Infill extension only

project north

not to scale

status:	S2 - STATUTORY
client:	ROB & VICTORIA EMES
project:	27 SOUTVIEW ROAD, SOUTHVIEW
title:	PROPOSED ROOF FLOOR PLAN
revision:	/
drawn by:	MB
approved by:	MB
date:	29/09/2026
job no:	1013SR
scale + size:	1:50@A1L
drawing no:	(21)100