Do NOT scale from this drawing. Use figured dimensions only. It is the contractor's responsibility to: check ALL dimensions ON SITE, report any discrepancies to the Architect, ensure full compliance with Current Building Regulations. This drawing must be read in conjunction with all other relevant project drawings and documentation. This drawing is the copyright of Farmiloe Architects Ltd and may not be reproduced in any way without written authority.

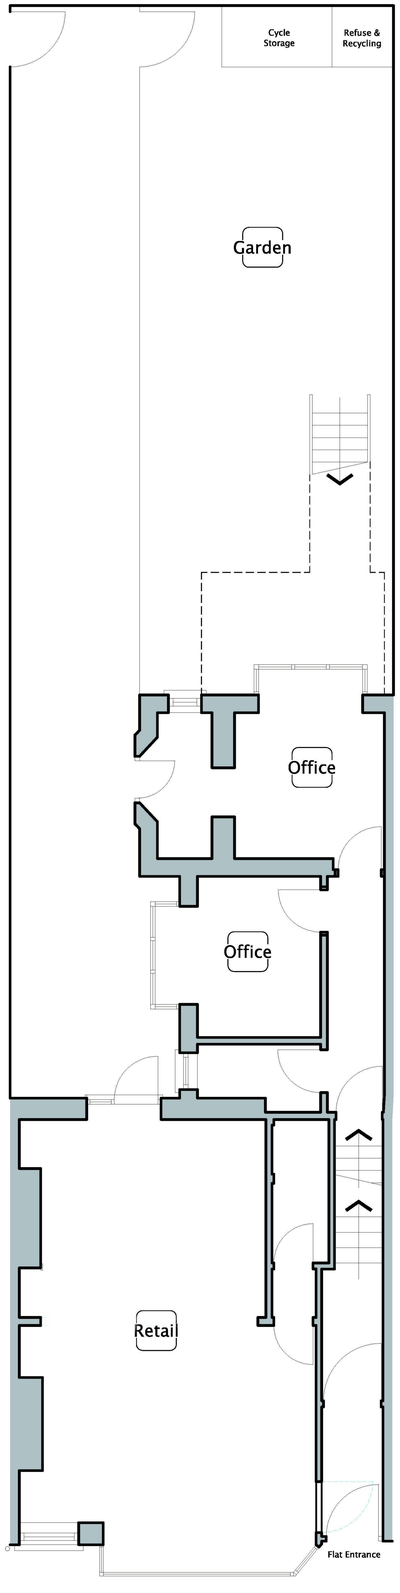

01 Ground Floor Plan
Scale 1:50 @ A1
Scale 1:100 @ A3

Scale
0 .25 .5 1 2 5
m

The proposed property complies with Adur District Council Development Control Standard No. 4 Flat Conversions

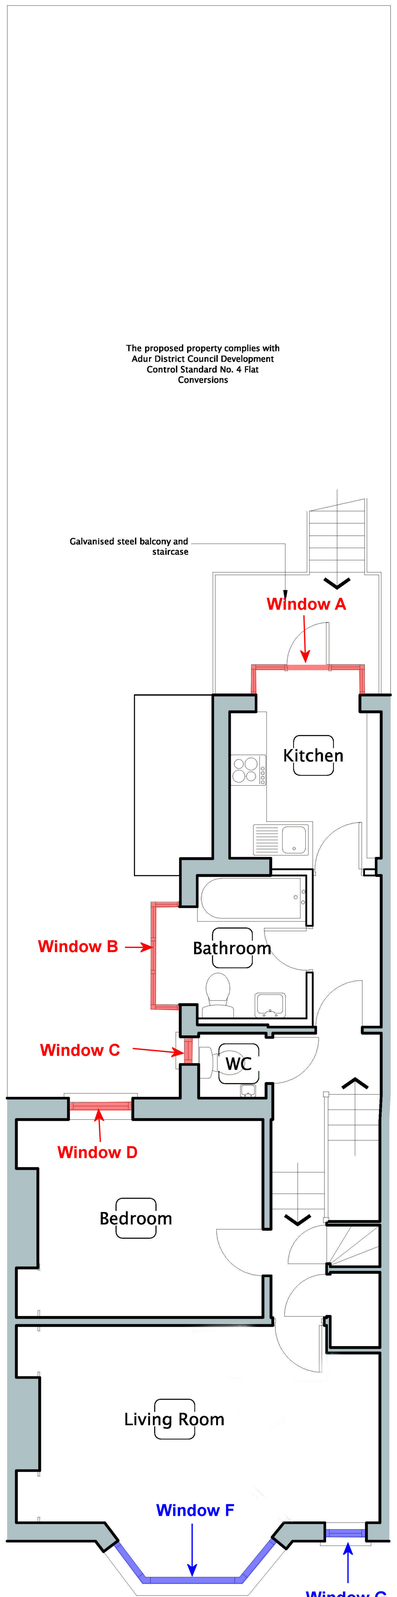

02 First Floor Plan
Scale 1:50 @ A1
Scale 1:100 @ A3

Scale
0 .25 .5 1 2 5
m

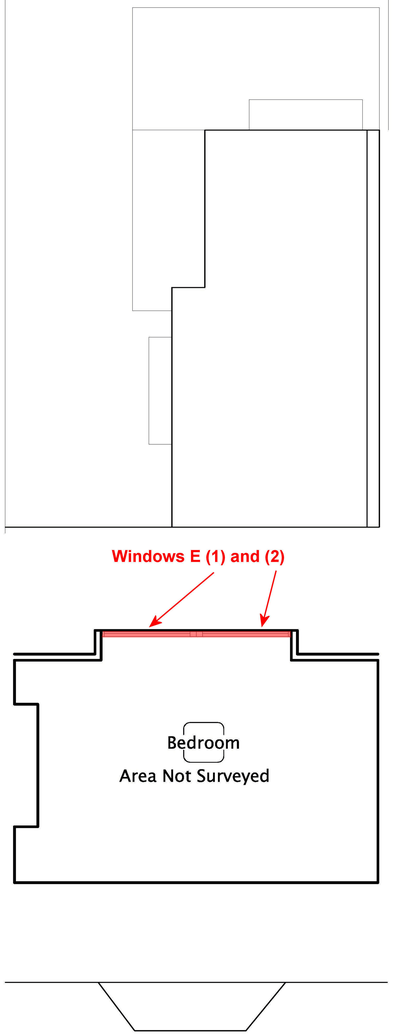

03 Second Floor Plan
Scale 1:50 @ A1
Scale 1:100 @ A3

Scale
0 .25 .5 1 2 5
m

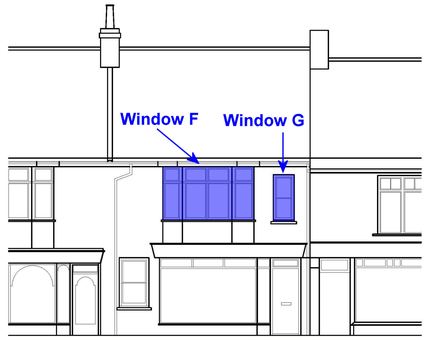

04 Front Elevation
Scale 1:100 @ A1
Scale 1:200 @ A3

Scale
0 0.5 1 2 5 10
m

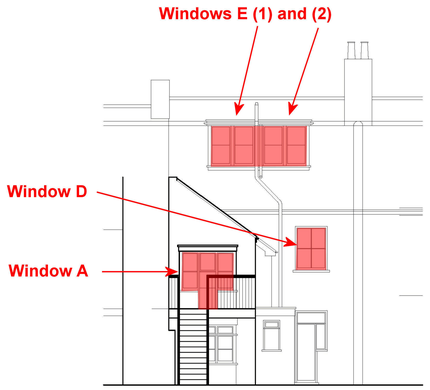

05 Rear Elevation
Scale 1:100 @ A1
Scale 1:200 @ A3

Scale
0 0.5 1 2 5 10
m

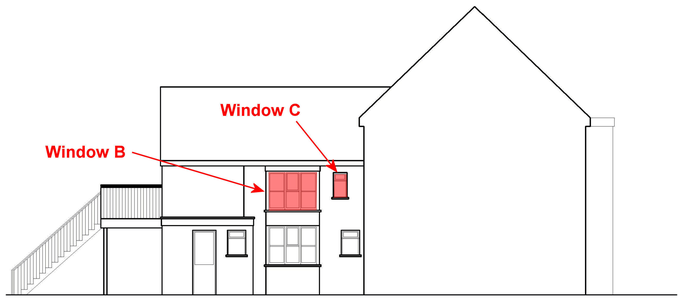

06 Side Elevation
Scale 1:100 @ A1
Scale 1:200 @ A3

Scale
0 0.5 1 2 5 10
m

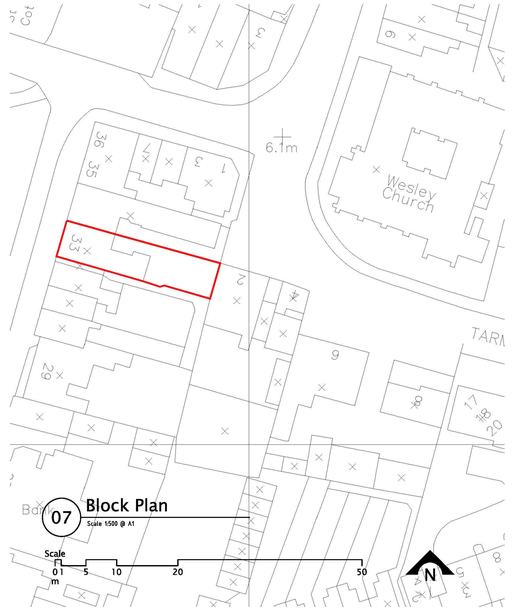

07 Block Plan
Scale 1:500 @ A1

Scale
Ft
0 1 5 10 20 50
m

Amendment 1: 21 November 2012
Details of Double glazed timber windows added.

33 East Street Shoreham

Plan showing the location of the replacement windows