


FOR PLANNING PURPOSES

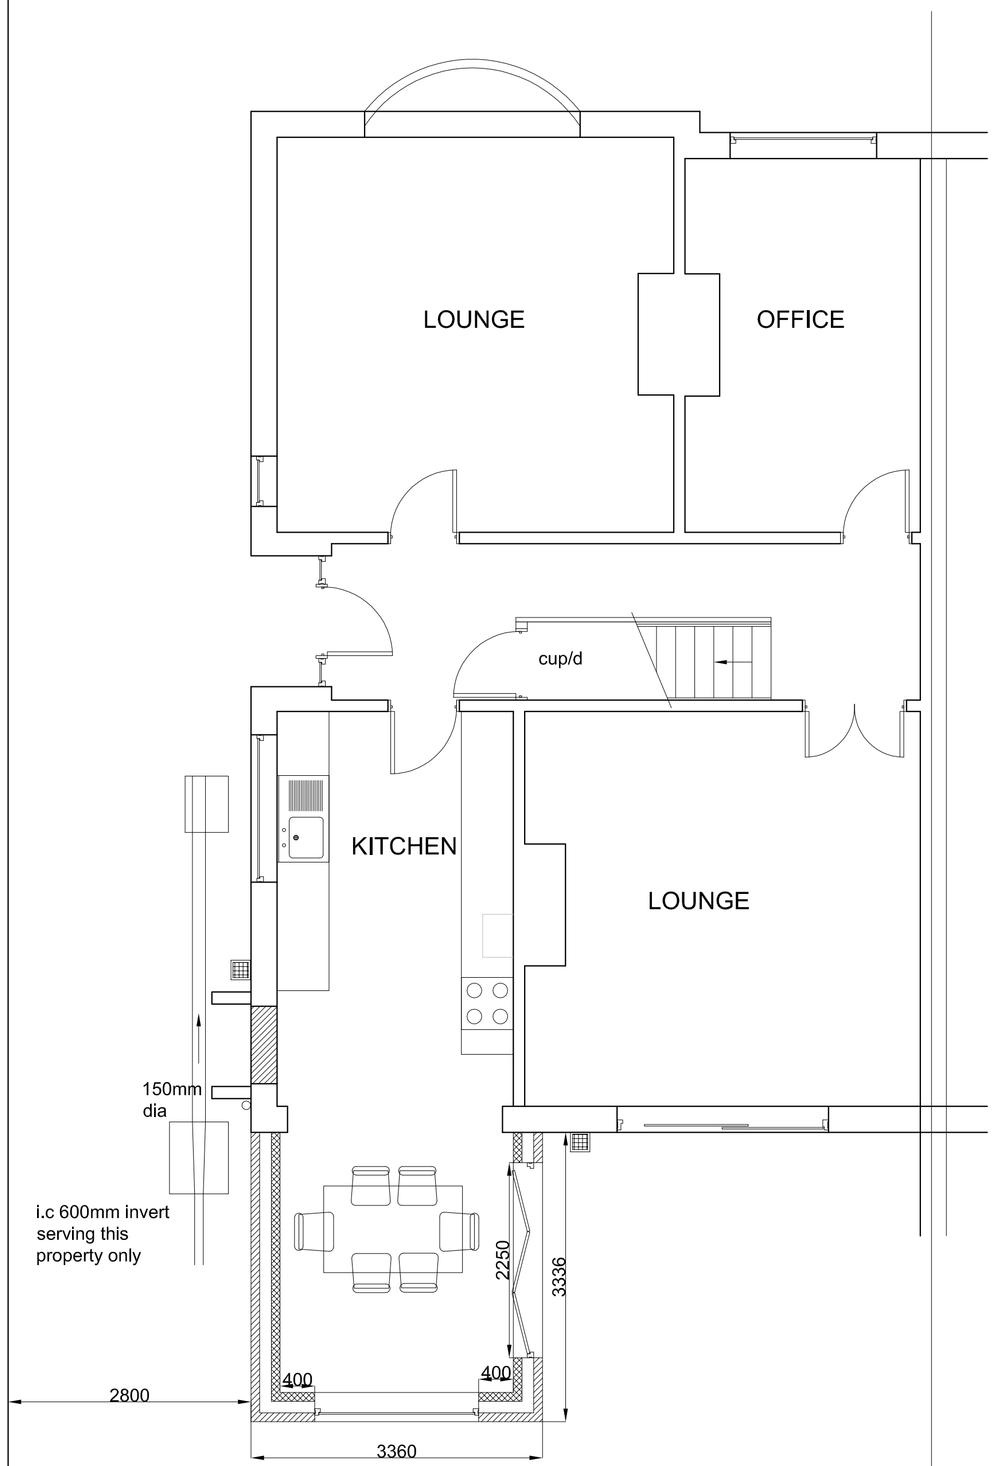

GROUND FLOOR

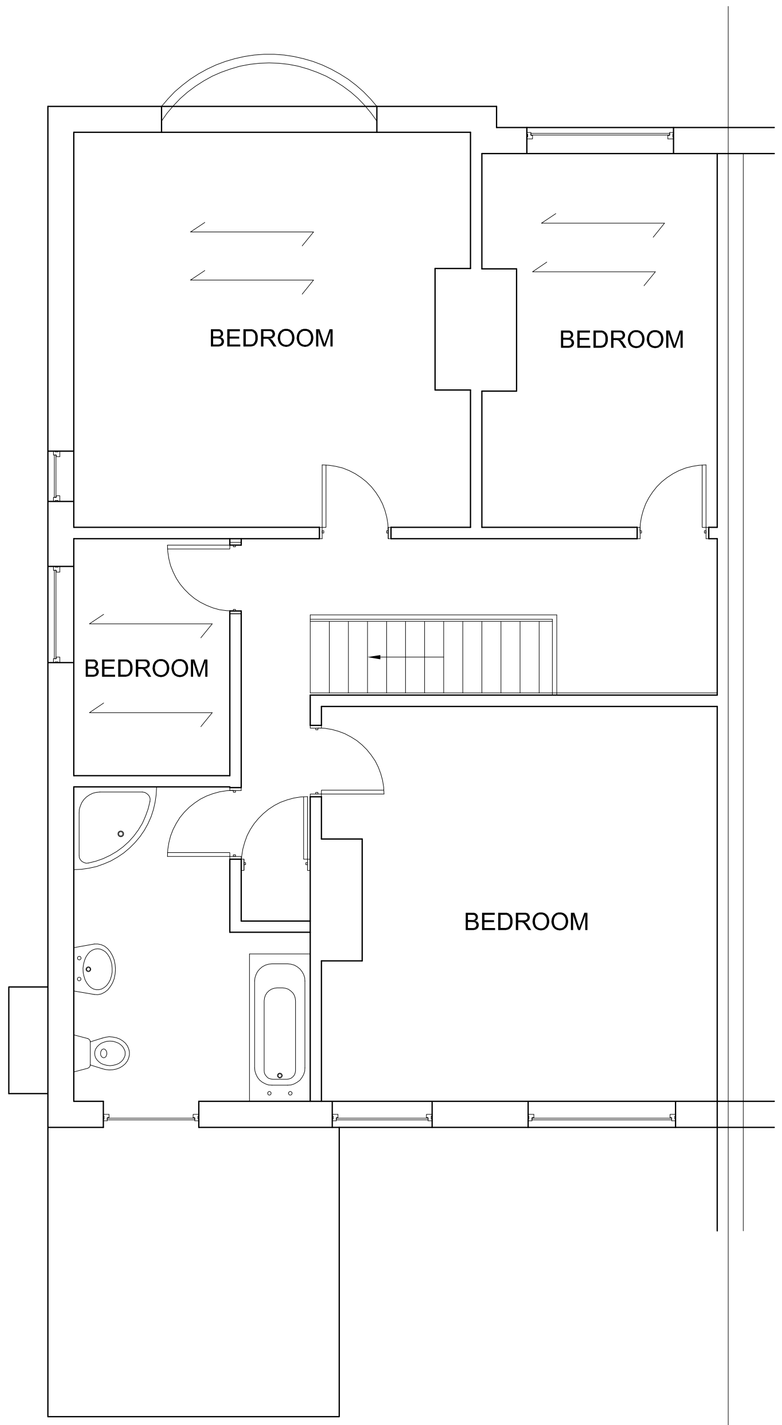

FIRST FLOOR

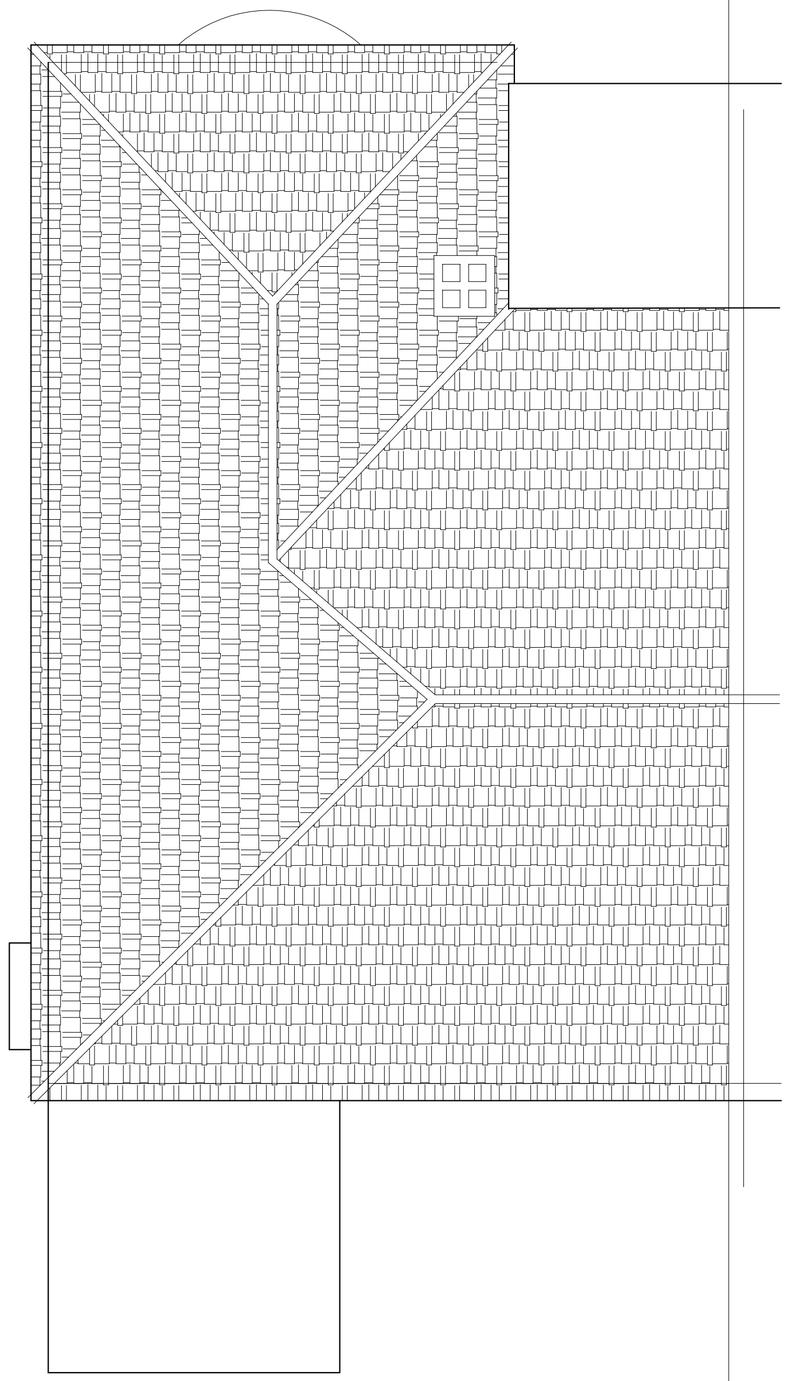

ROOF

NOTES.

(i) This drawing is not to be scaled by contractors , work to figured dimensions only, confirmed on site.

(ii) This drawing is to be read in conjunction with all relevant architectural drawings, detailed specifications where applicable and all associated drawings in this series.

(iii) Any discrepancy on this drawing is to be reported immediately to the owner for clarification.

(iv) The contractor is responsible for all temporary works and for the stability of the works in progress.

(v) Copyright for all drawings/designs part or full shall remain with KEL in accordance with the Copyright Act 1988

Scale in Metres
0 1 2 3 4 5 6 7 8 9 10
for 1:50

© Copyright

Revision | Date

Client: Mr and Mrs Salmon

Project: 44, Croft Avenue
Southwick
BN42 4AB

Title: Proposed floor layout

Building Advisor Ltd
RICS

11,Dale View
Hove
East Sussex
BN3 8LA

TEL/FAX 01273 774867
Mobile 07767 481463
E-mail keith@kelbuilding.co.uk

Scales	Date	Drawn
1:50	Jan 2023	KEL
Project No.	Paper Size	Dwg. No.
0790	A1	003

BUY WITH CONFIDENCE