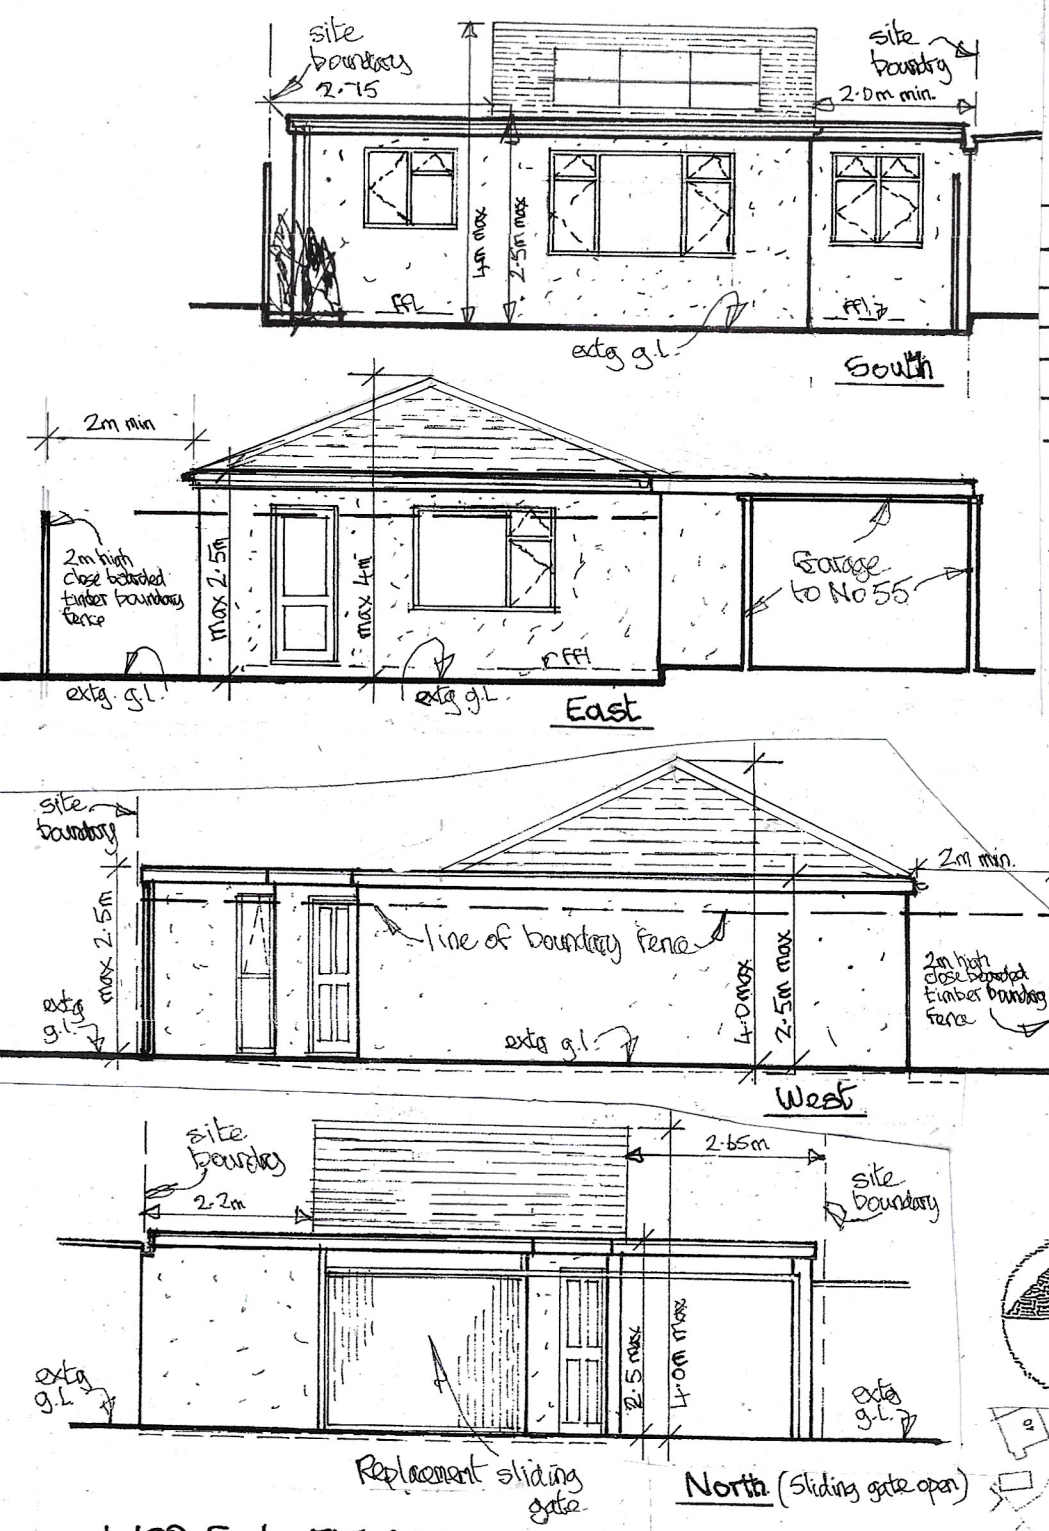

1-100 Scale ELEVATIONS

1m 2m 3m 4m 5m 6m 7m 8m 9m 10m

1:100 Scale Bar (A4 paper size)

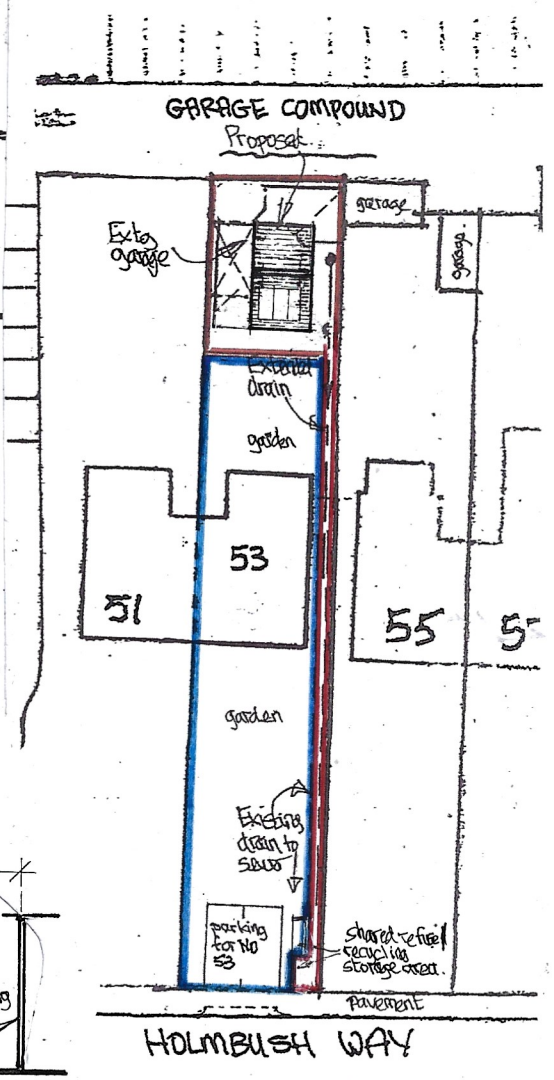

(A4 paper size)

10m 20m 30m

1:500 Scale Bar

SITE PLAN

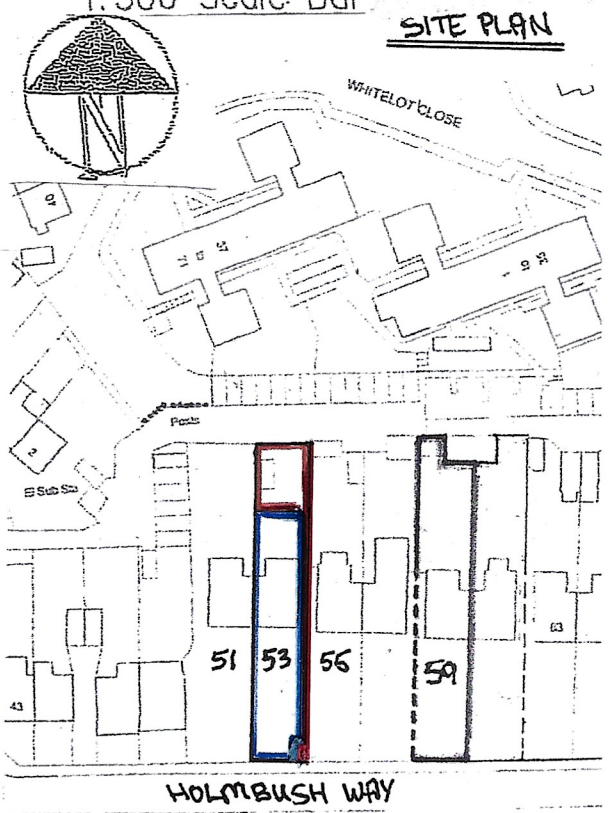

(A4 paper size)

10m 20m 30m 40m 50m

1:1250 Scale Bar

LOCATION PLAN

no.	date	by	revision
B	9-24	GJ	Elevations update.
A	8-24	GJ	Planning update.

project

REAR OF 53
HOLMBUSH WAY
SOUTHWICK. SX
BN42 4YD

title

PROPOSED BUNGALOW
ELEVATIONS
SITE | LOCATION PLANS

GRAHAM JOHNSON DESIGNS
134 HOLLINGBURY ROAD
BRIGHTON
EAST SUSSEX BN1 7JD

grahamjohnson134@aol.com

date	scale
7-24	1-100 & 1-500 1-1250 @A4size
drawn	**drawing number**
G.J	44402/4AB

IF IN DOUBT ASK REFER ALL QUERIES TO ISSUING OFFICE FIGURED DIMENSION TAKES PREFERENCE OVER SCALED DIMS