





22 CECIL ROAD ELEVATIONS



EAST FACING ELEVATION **AS EXISTING**

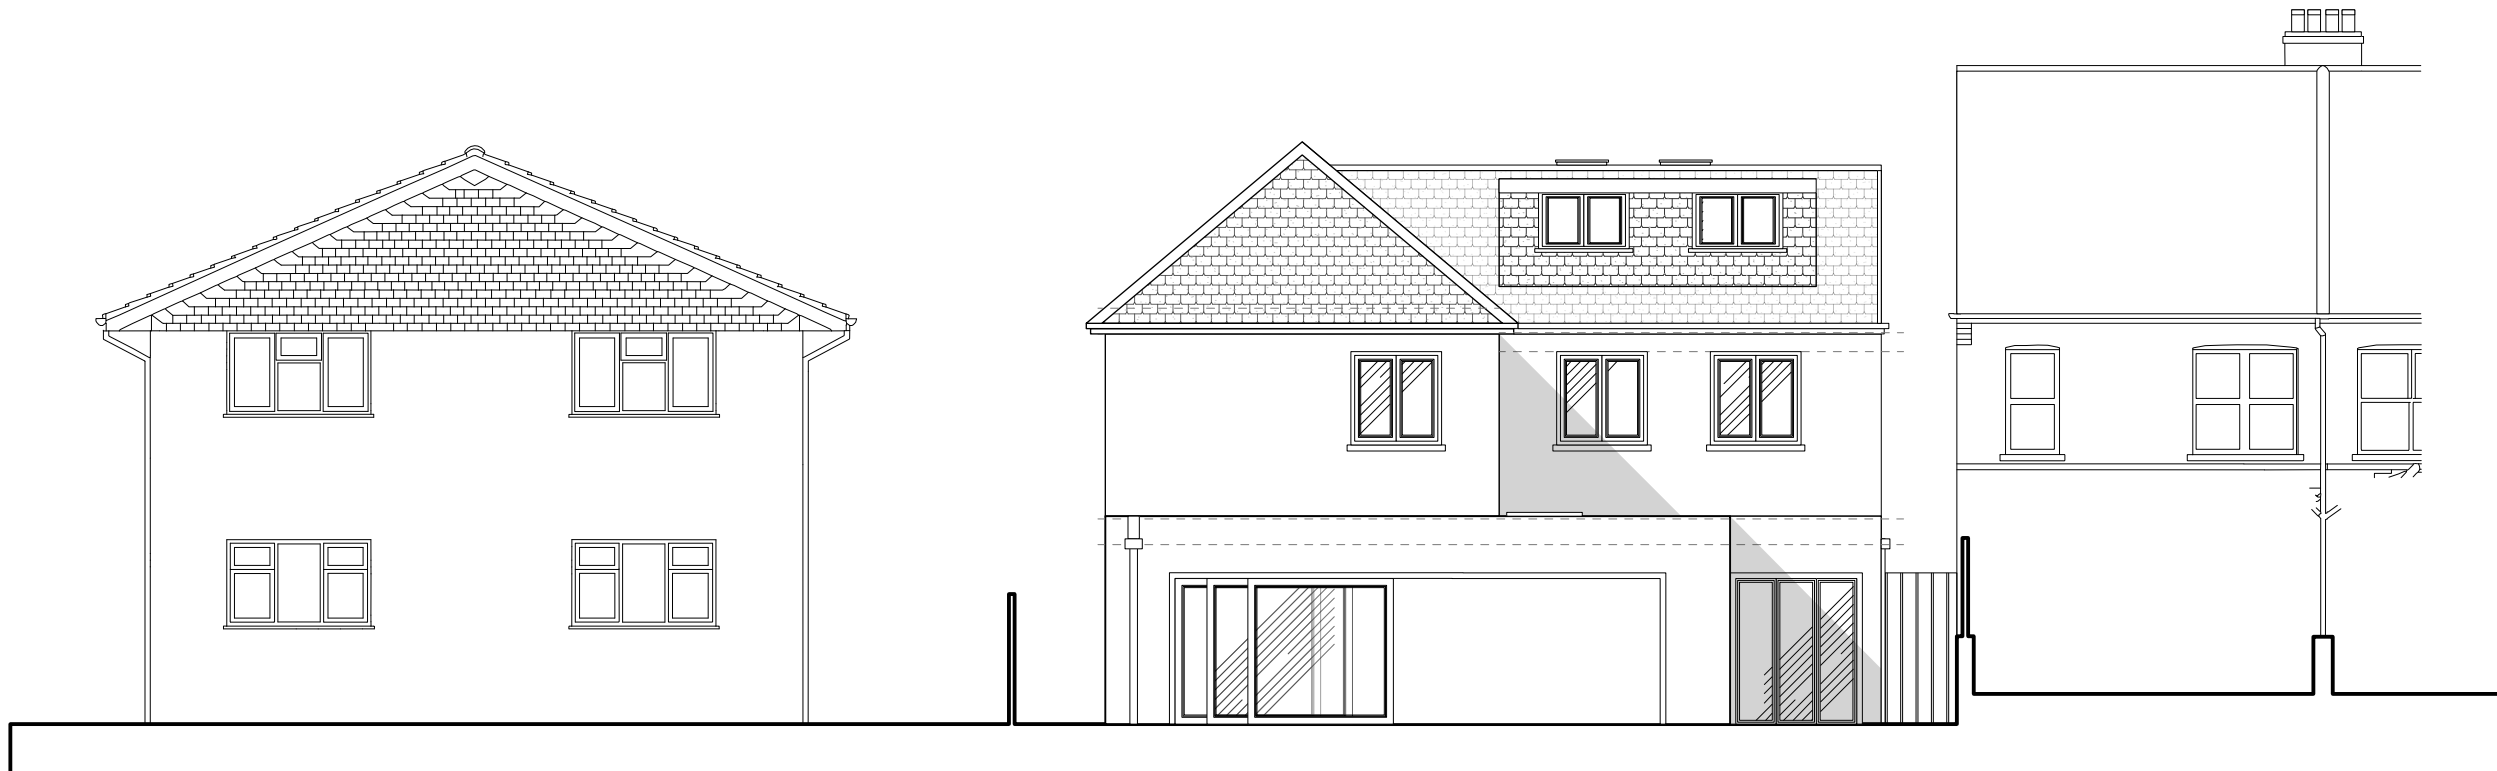

EAST FACING ELEVATION **AS PROPOSED**

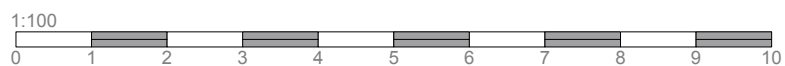

OUKEENASADARCHITECTURE
1131 ELEVATIONS

1:100 JUL 2026 OA
@ A3

CECIL ROAD

7A Cranbourne Street
The Basement
Brighton
BN1 2RD
t. +44 (0) 1273 506 315
m. +44 (0) 7909 094 26
linkedin, OukeenaA
e. oukeena@oarchitecture.org

10